

PROJECT:

SHOT SHOW 2027
IWA PAVILION

DEPARTMENT:

GENERAL Dept.

DRAWING TITLE:

VELOCE FABRIC LAYOUT -1
ZONE A: ENTRANCE AREA

REVISION DATE:

Sep 30, 2026 3:46 PM

SCALE: (PRINT ON 24" x 18")

010'

01M2M3M

1:XXX

DRAWN BY:

ABW


CHECKED BY:





CP

DRAWING NO.:


N-XXX

FB INTERNATIONAL, INC.

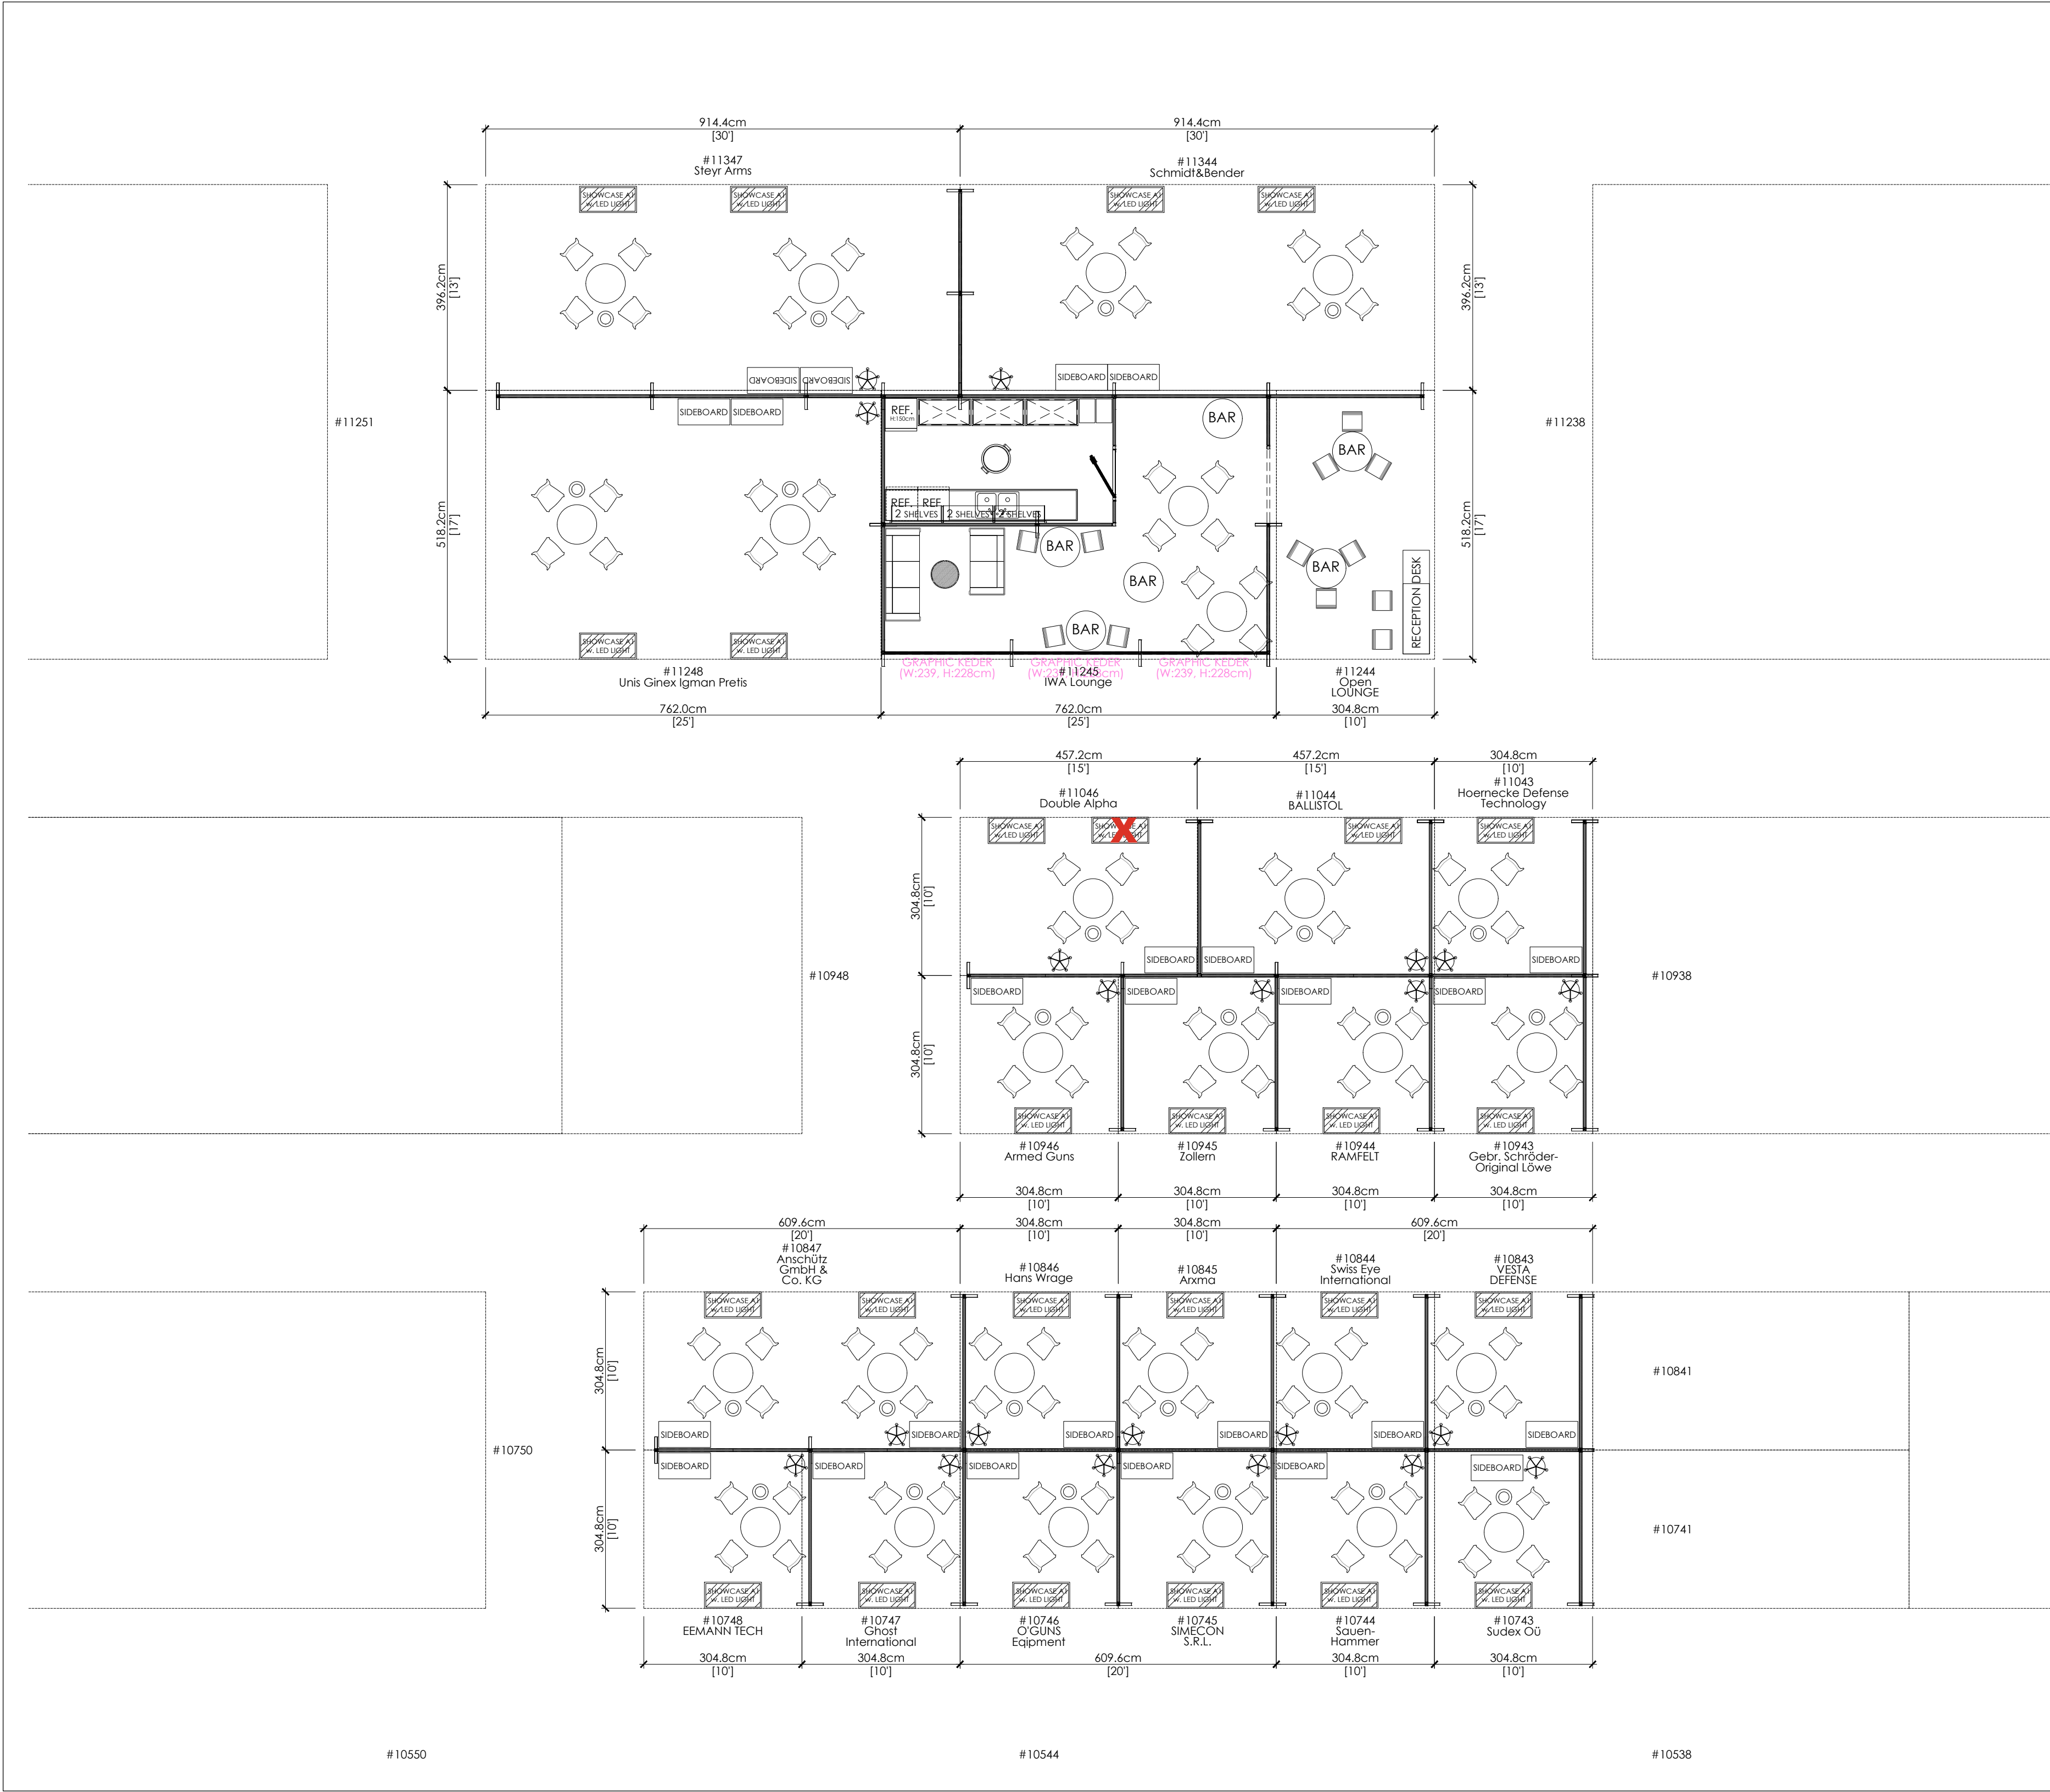

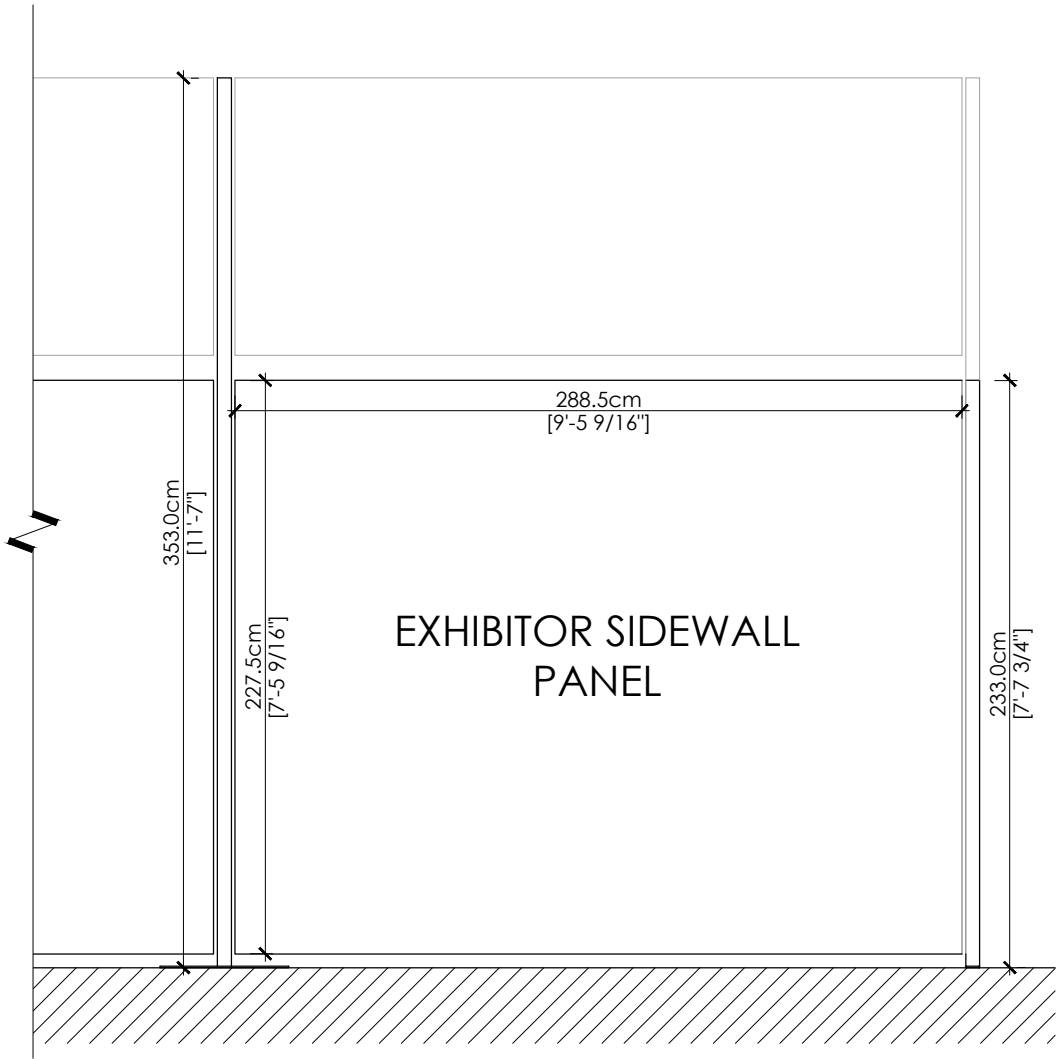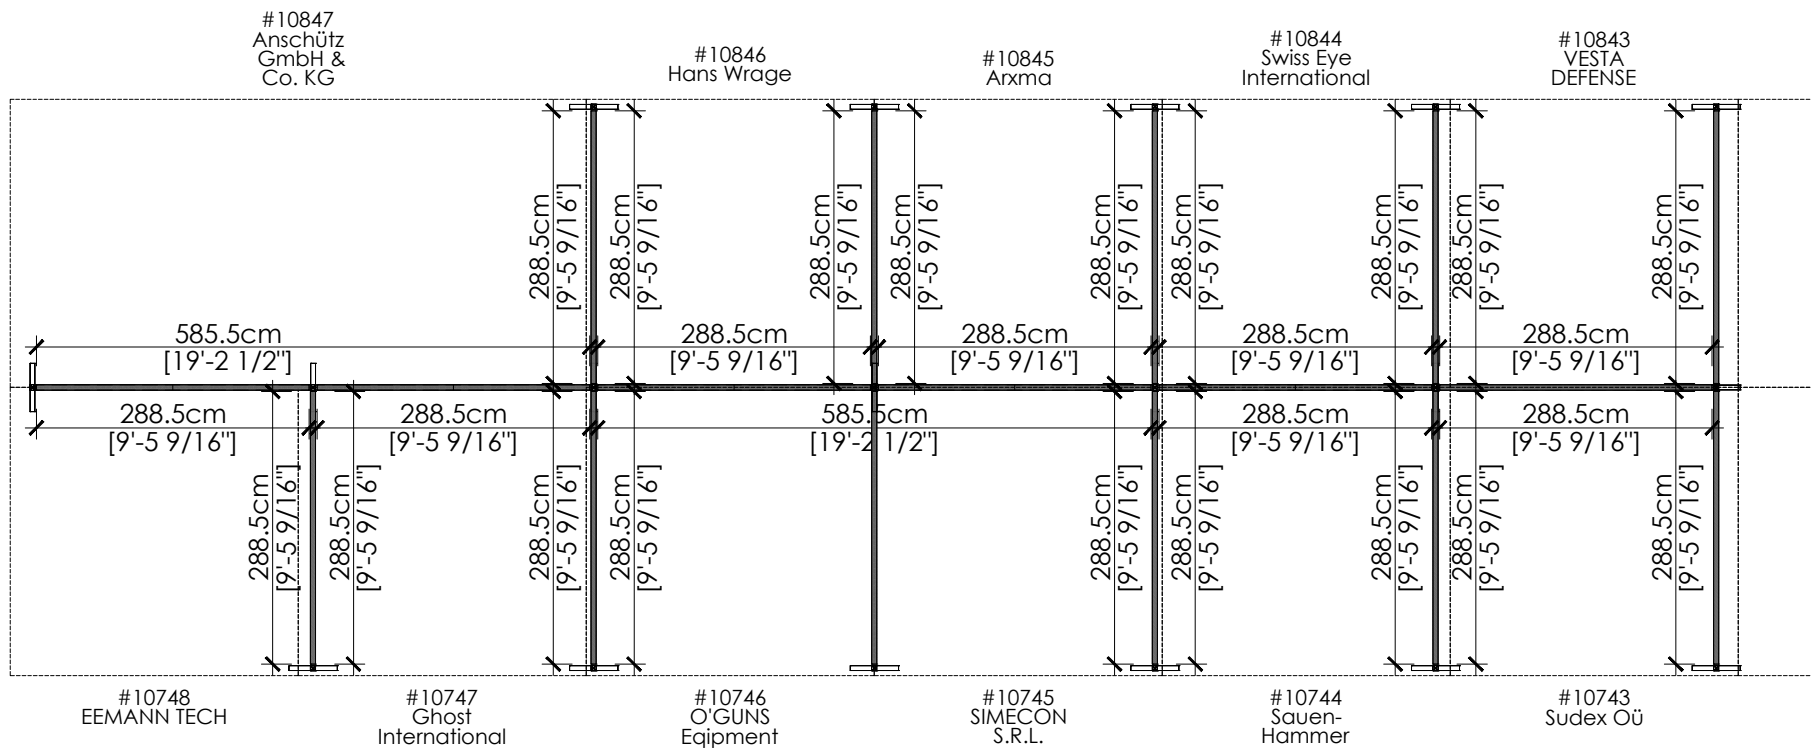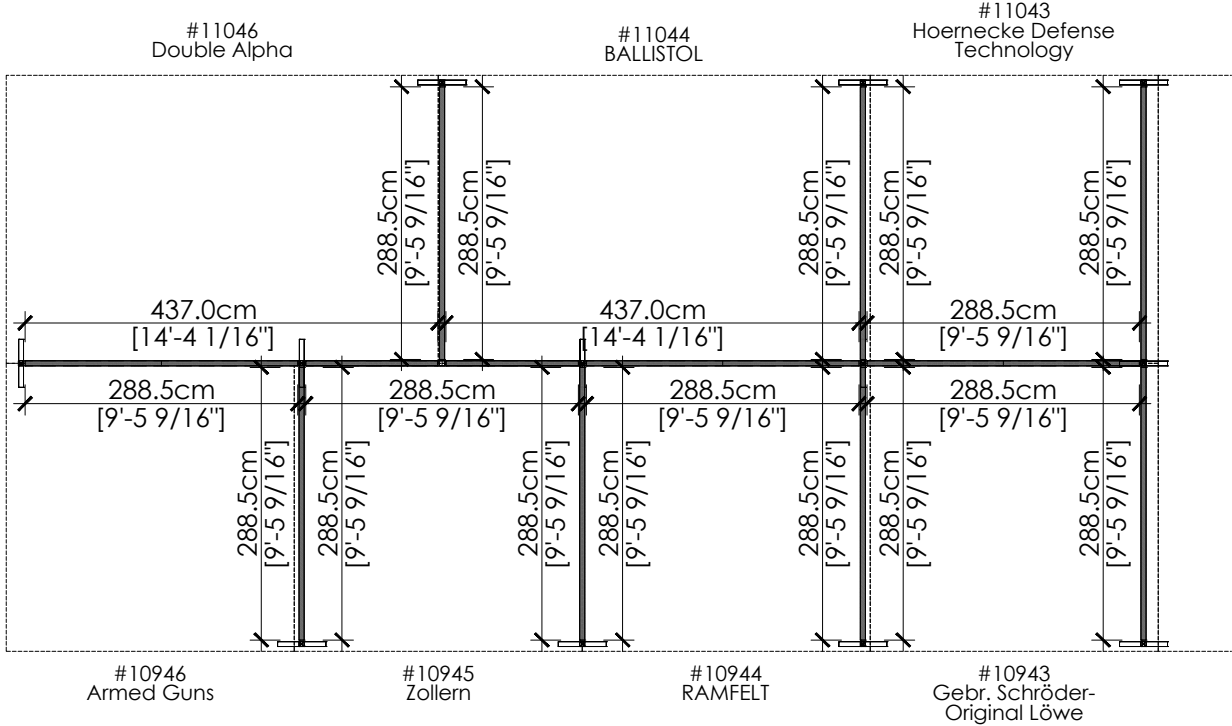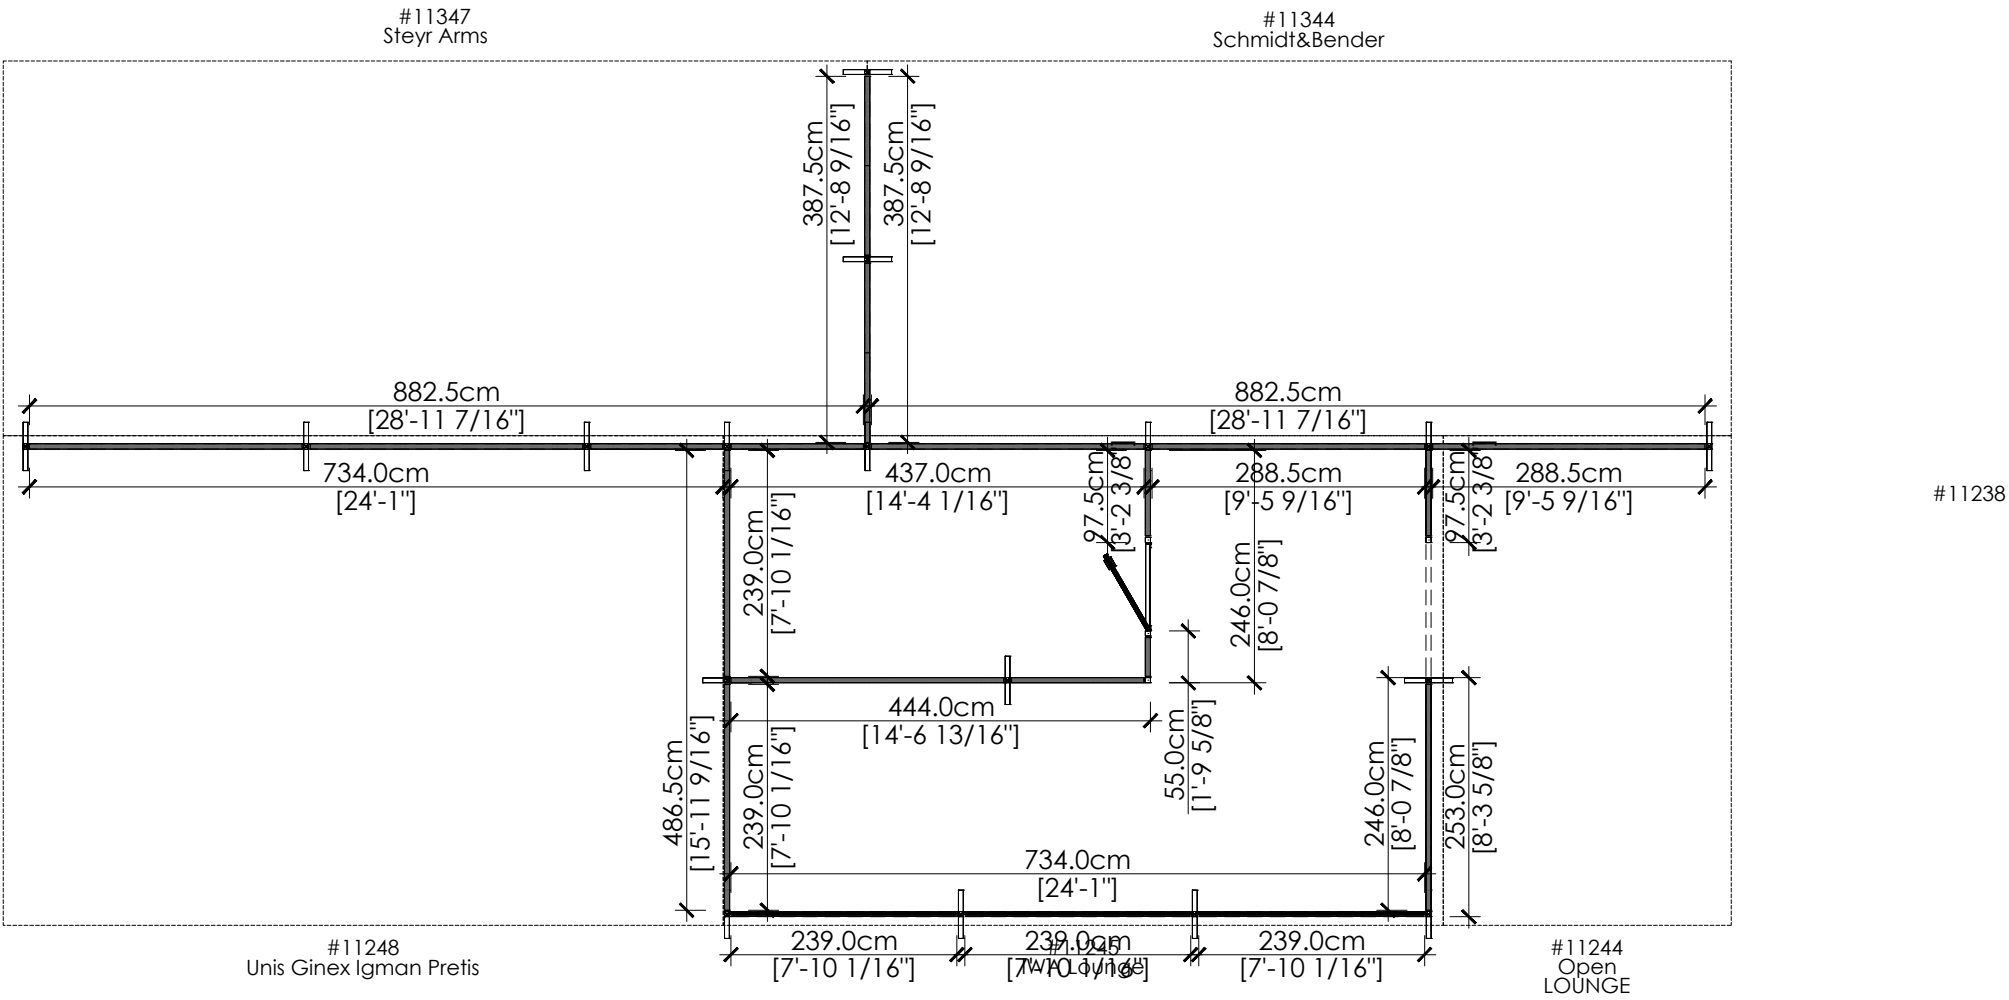

1 EXAMPLE EXHIBITOR SIDE ELEVATION SCALE = 1:30

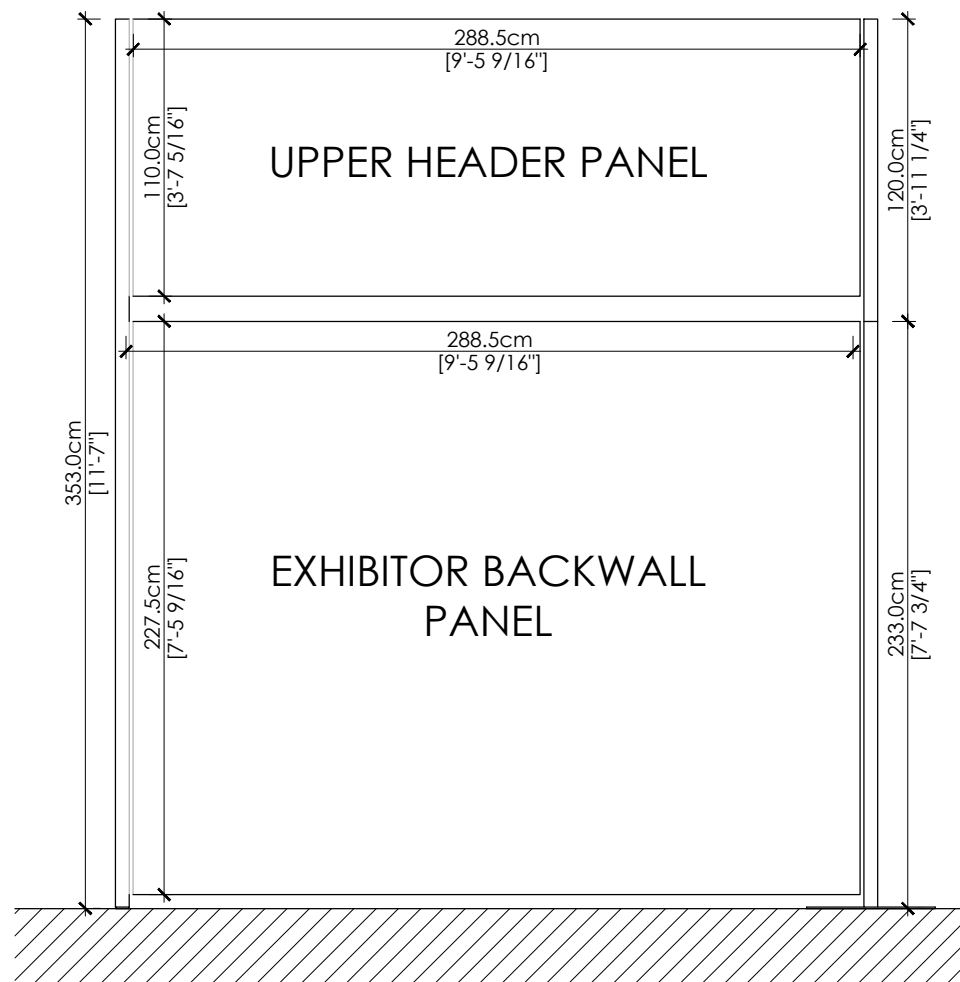

2 EXAMPLE EXHIBITOR FRONT ELEVATION SCALE = 1:30

PROJECT:
SHOT SHOW 2027
IWA PAVILION

DEPARTMENT:
GENERAL Dept.

DRAWING TITLE:
VELOCE FABRIC LAYOUT - I
ZONE A: ENTRANCE AREA

REVISION DATE:
Sep 30, 2026 3:46 PM

SCALE: (PRINT ON 24" x 36")
1:XXX

DRAWN BY:
ABW


CHECKED BY:
CP

DRAWING NO.:
N-XXX

FB INTERNATIONAL, INC.

GRAPHIC DIMENSIONS

SYM	DESCRIPTION	QTY.
	KEDER LOWER GRAPHIC - H:244cm	
	KEDER UPPER GRAPHIC - H:100cm	

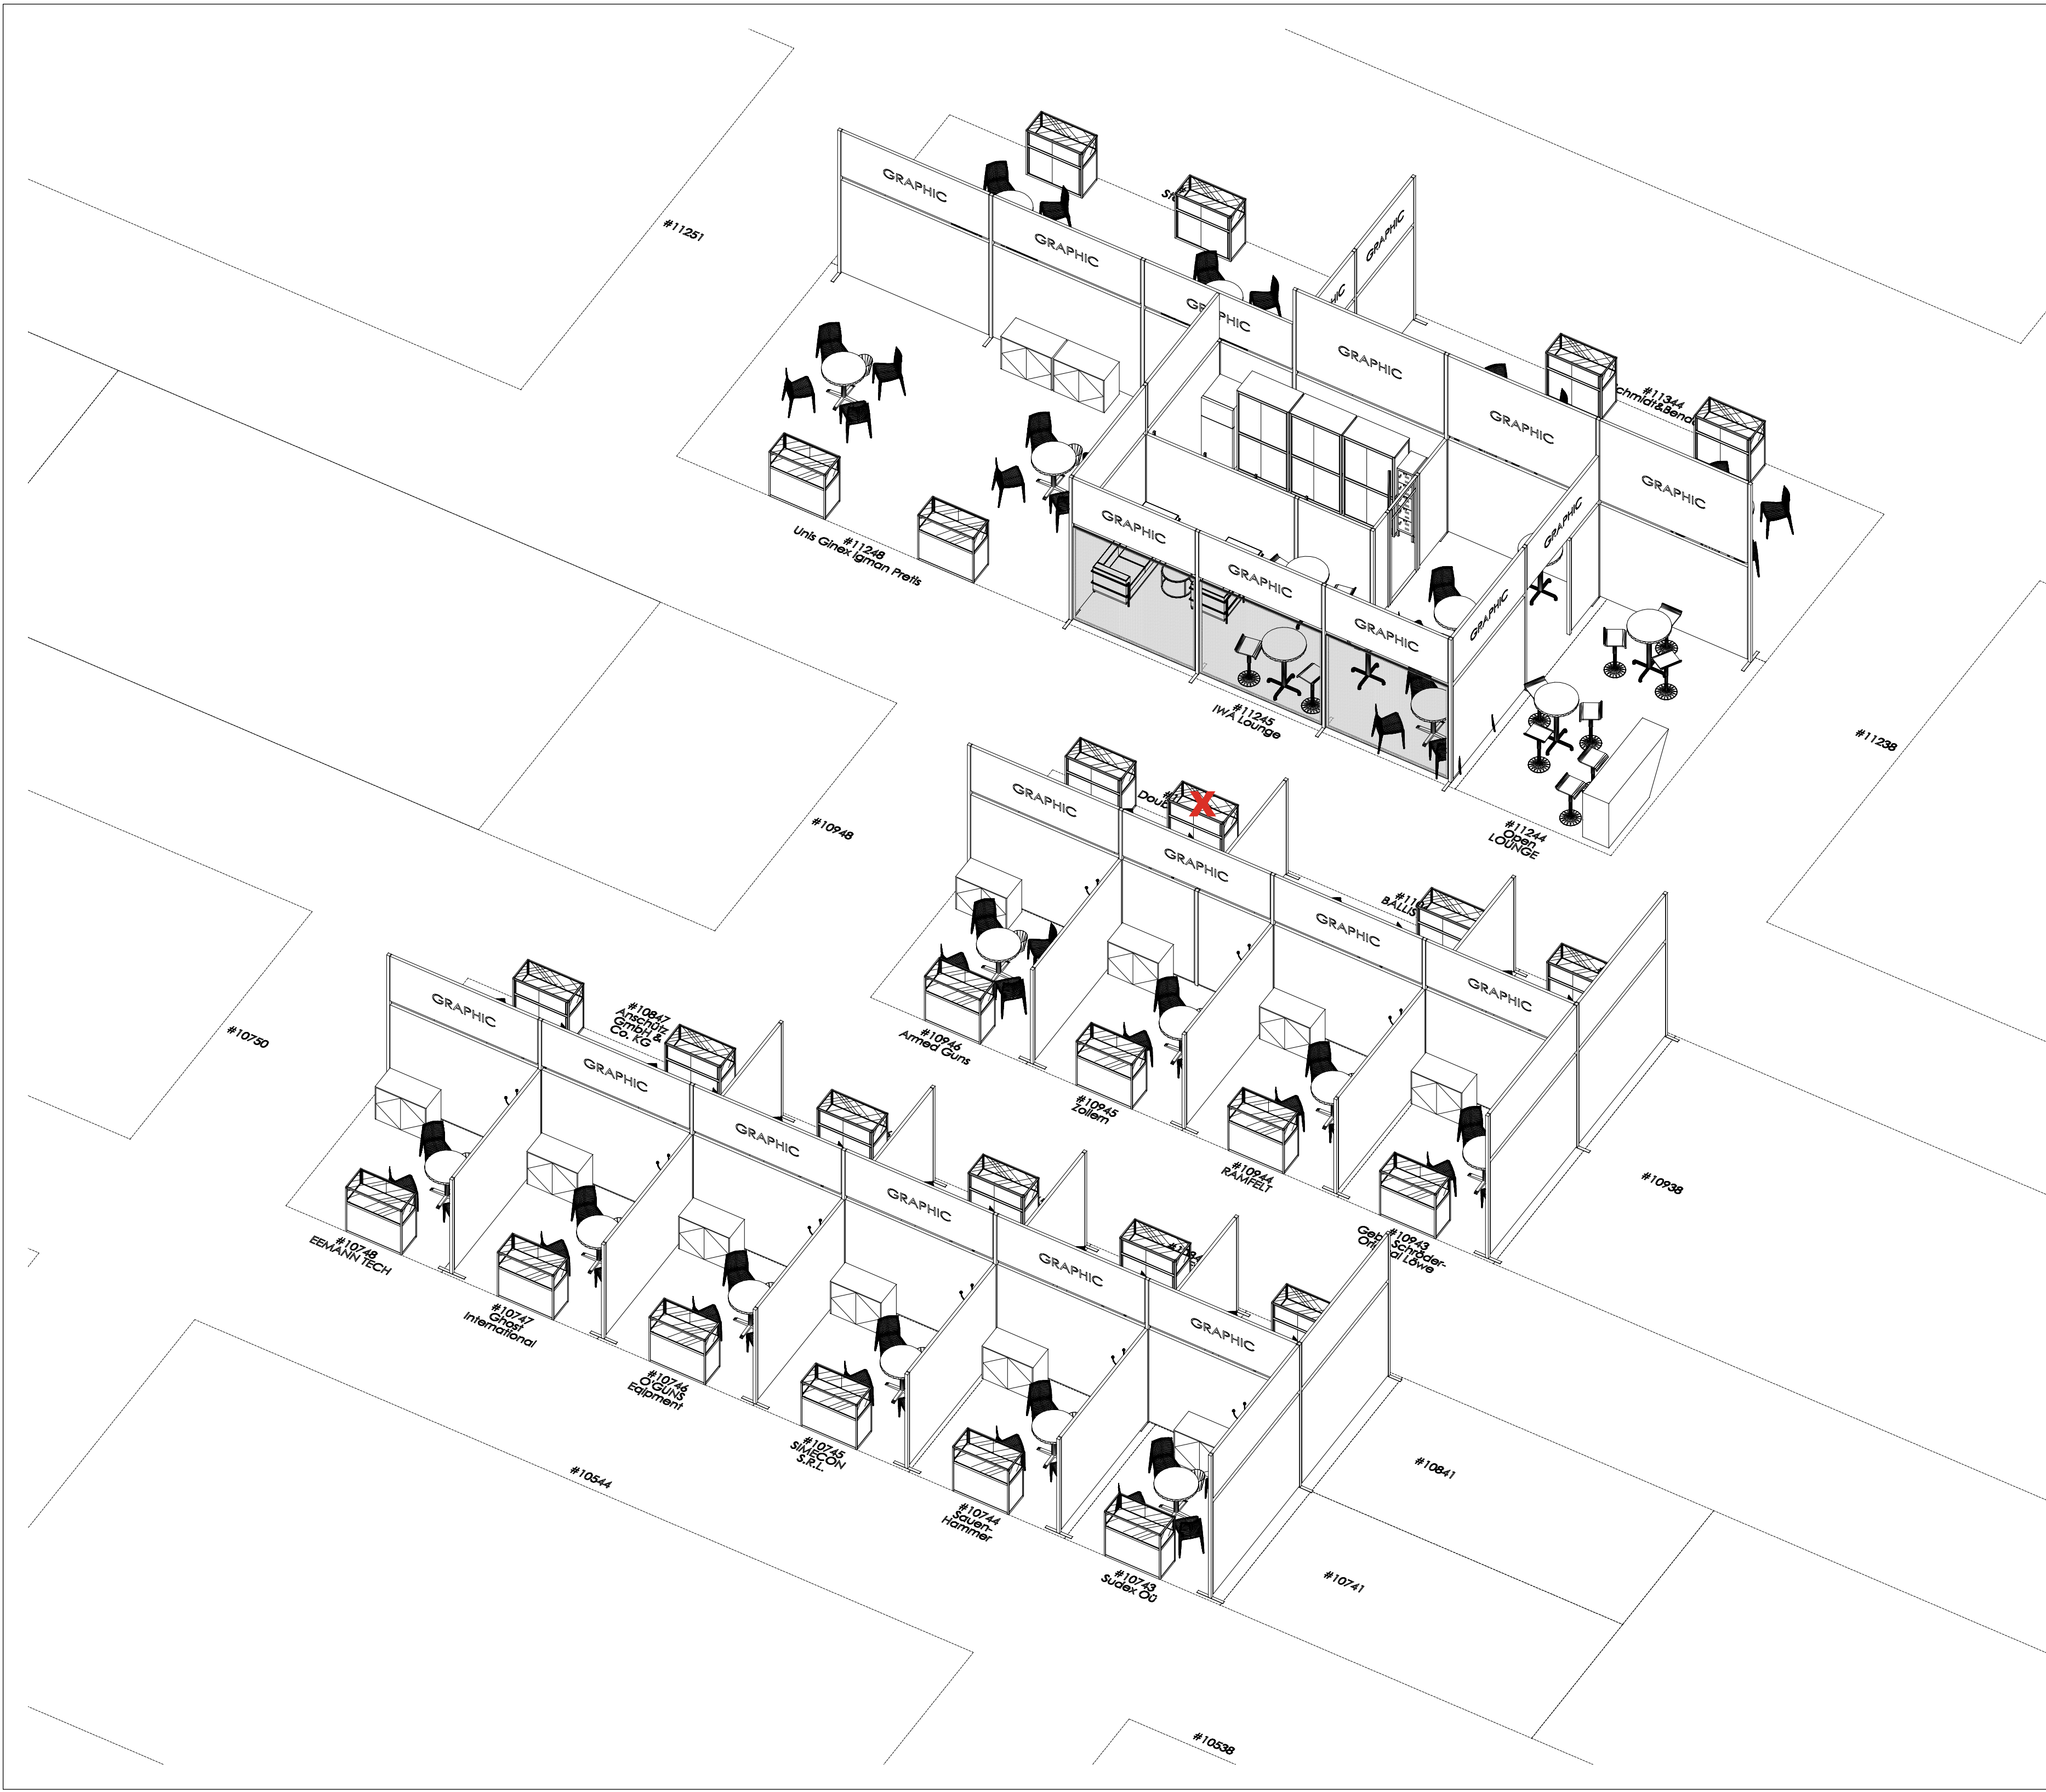

PROJECT: **SHOT SHOW 2027**
IWA PAVILION

DEPARTMENT: **GENERAL Dept.**

DRAWING TITLE: **PROPOSAL LAYOUT 03**
3D VIEW - 2

REVISION DATE: **Sep 30, 2026 3:48 PM**

SCALE: (PRINT ON 24" x 36")


NONE

DRAWN BY: **UT**

CHECKED BY: **CP**

DRAWING NO.: **PR-003**

FB INTERNATIONAL, INC.

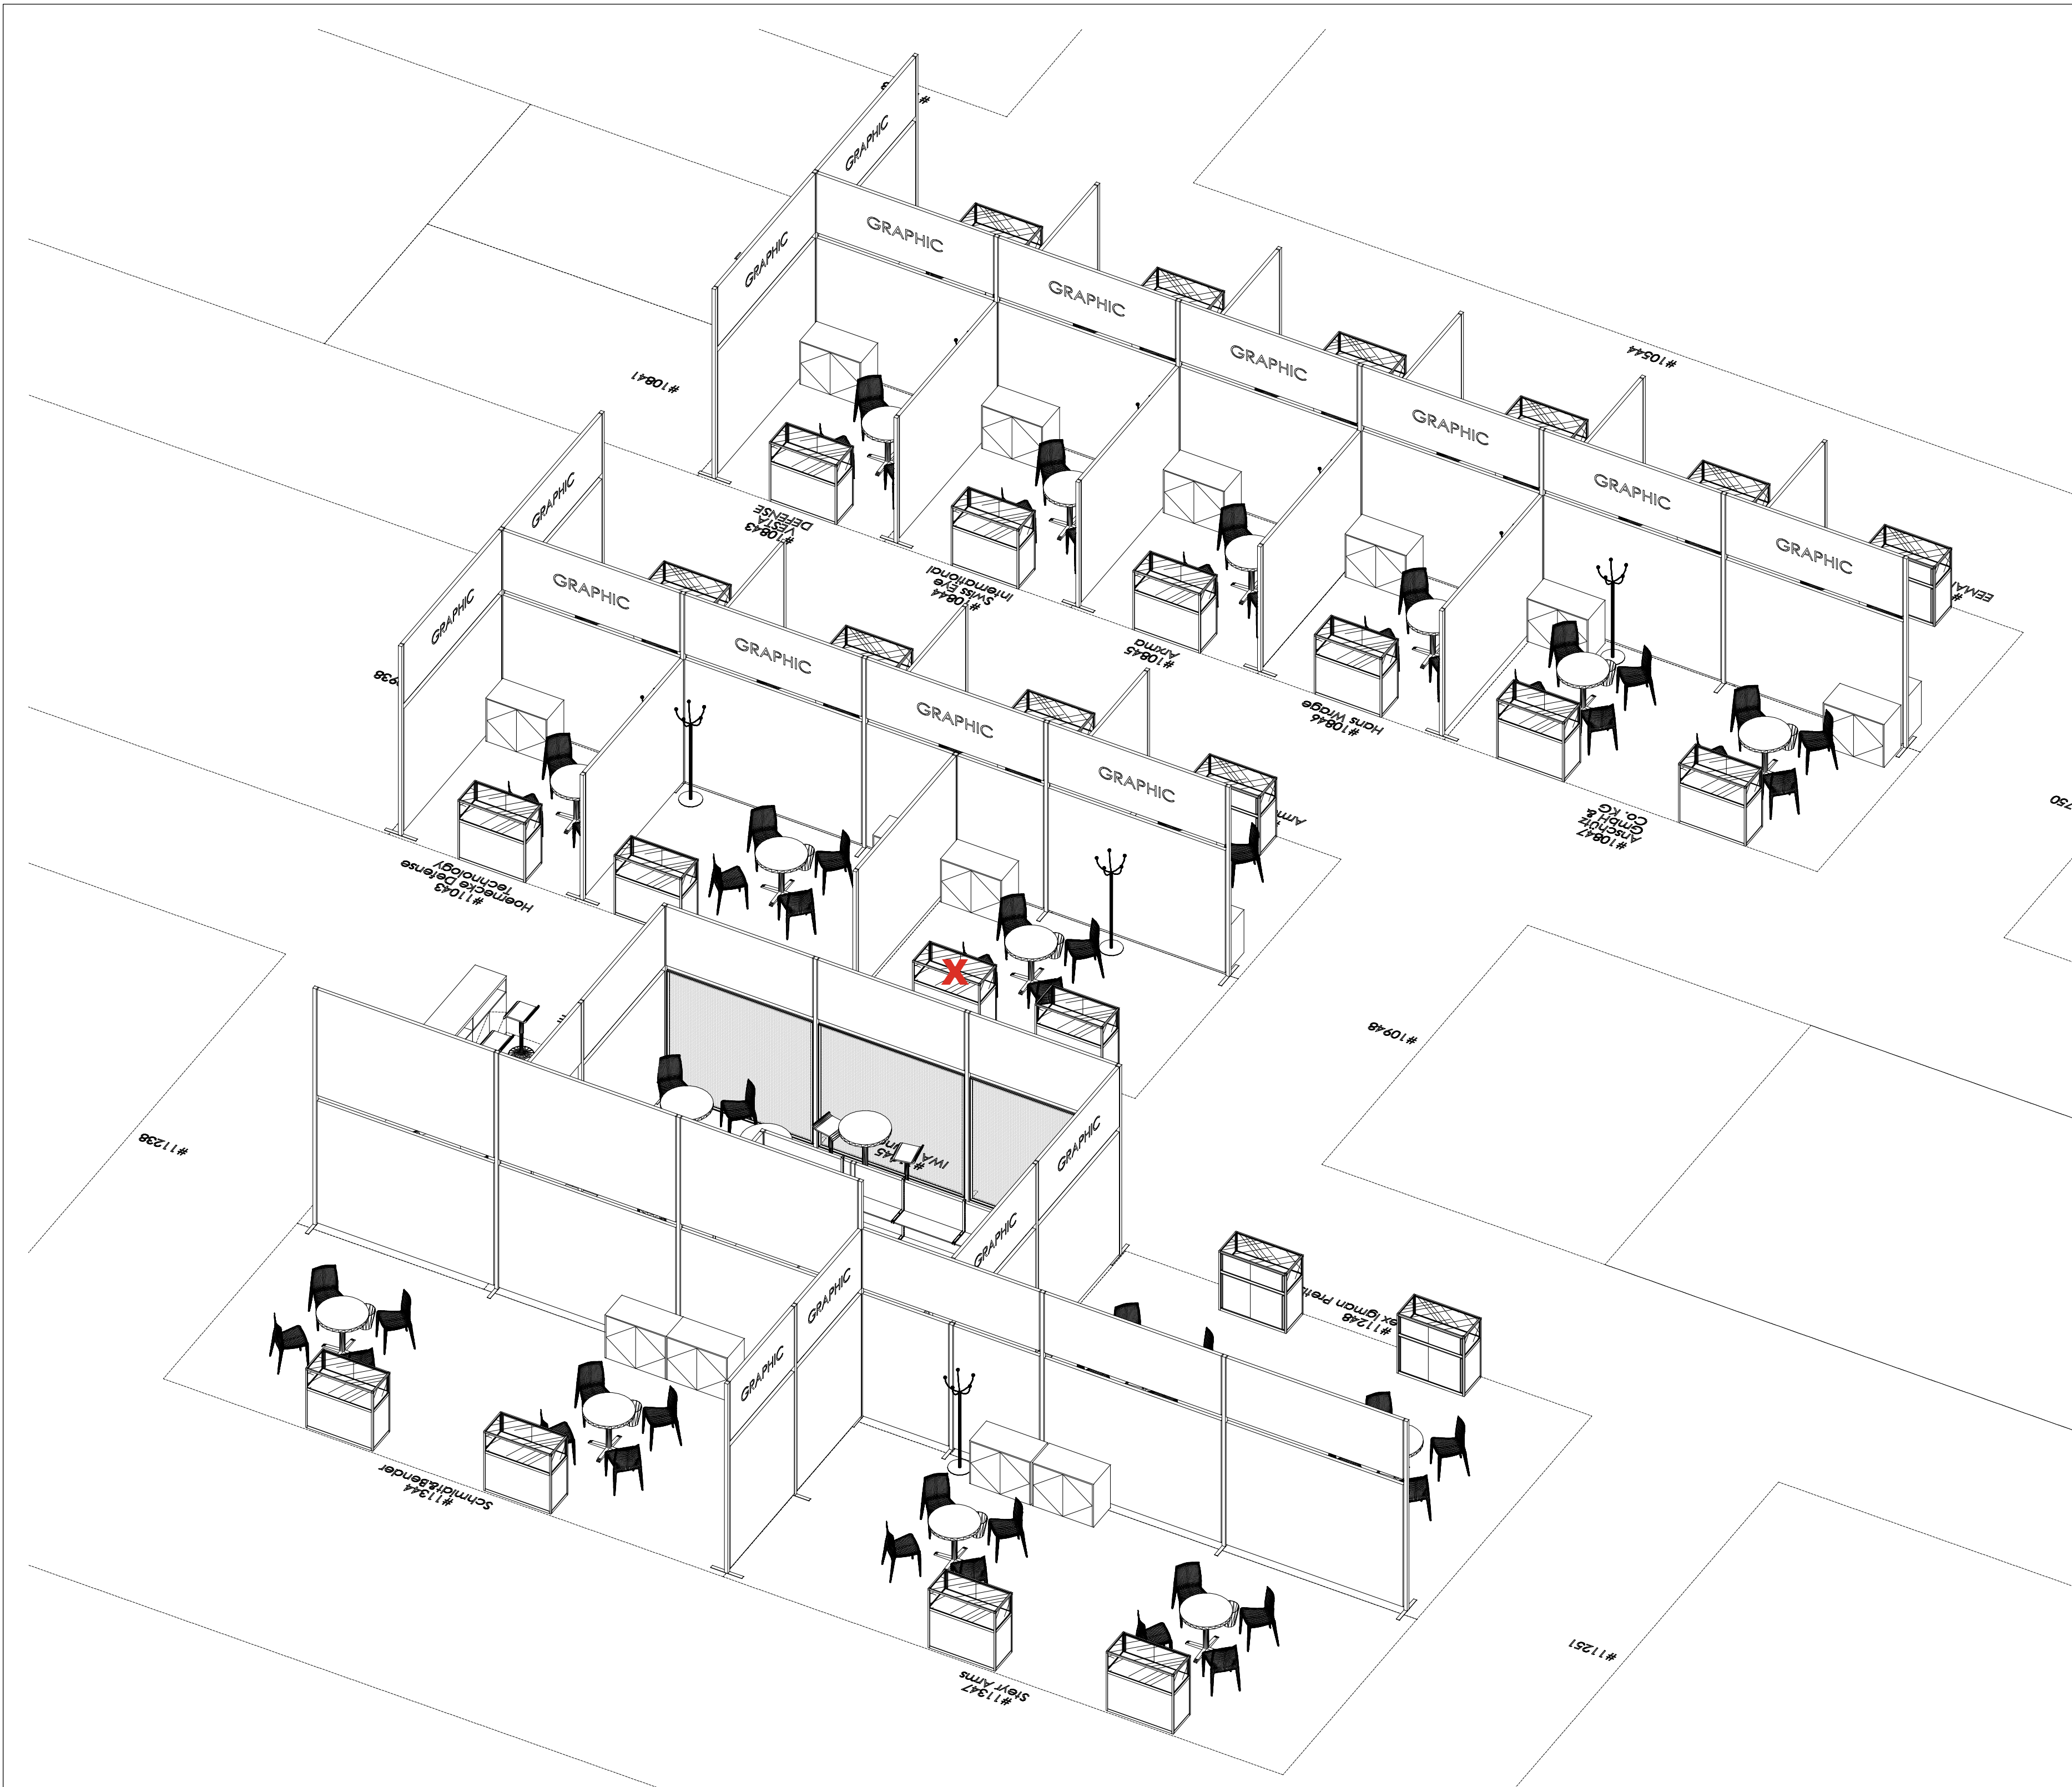

PROJECT: SHOT SHOW 2027
IWA PAVILION

DEPARTMENT: GENERAL Dept.

DRAWING TITLE: PROPOSAL LAYOUT 03
3D VIEW - 3

REVISION DATE: Sep 30, 2026 3:48 PM

SCALE: (PRINT ON 24" x 18")


NONE

DRAWN BY: UT

CHECKED BY: CP

DRAWING NO.: PR-003

FB INTERNATIONAL, INC.

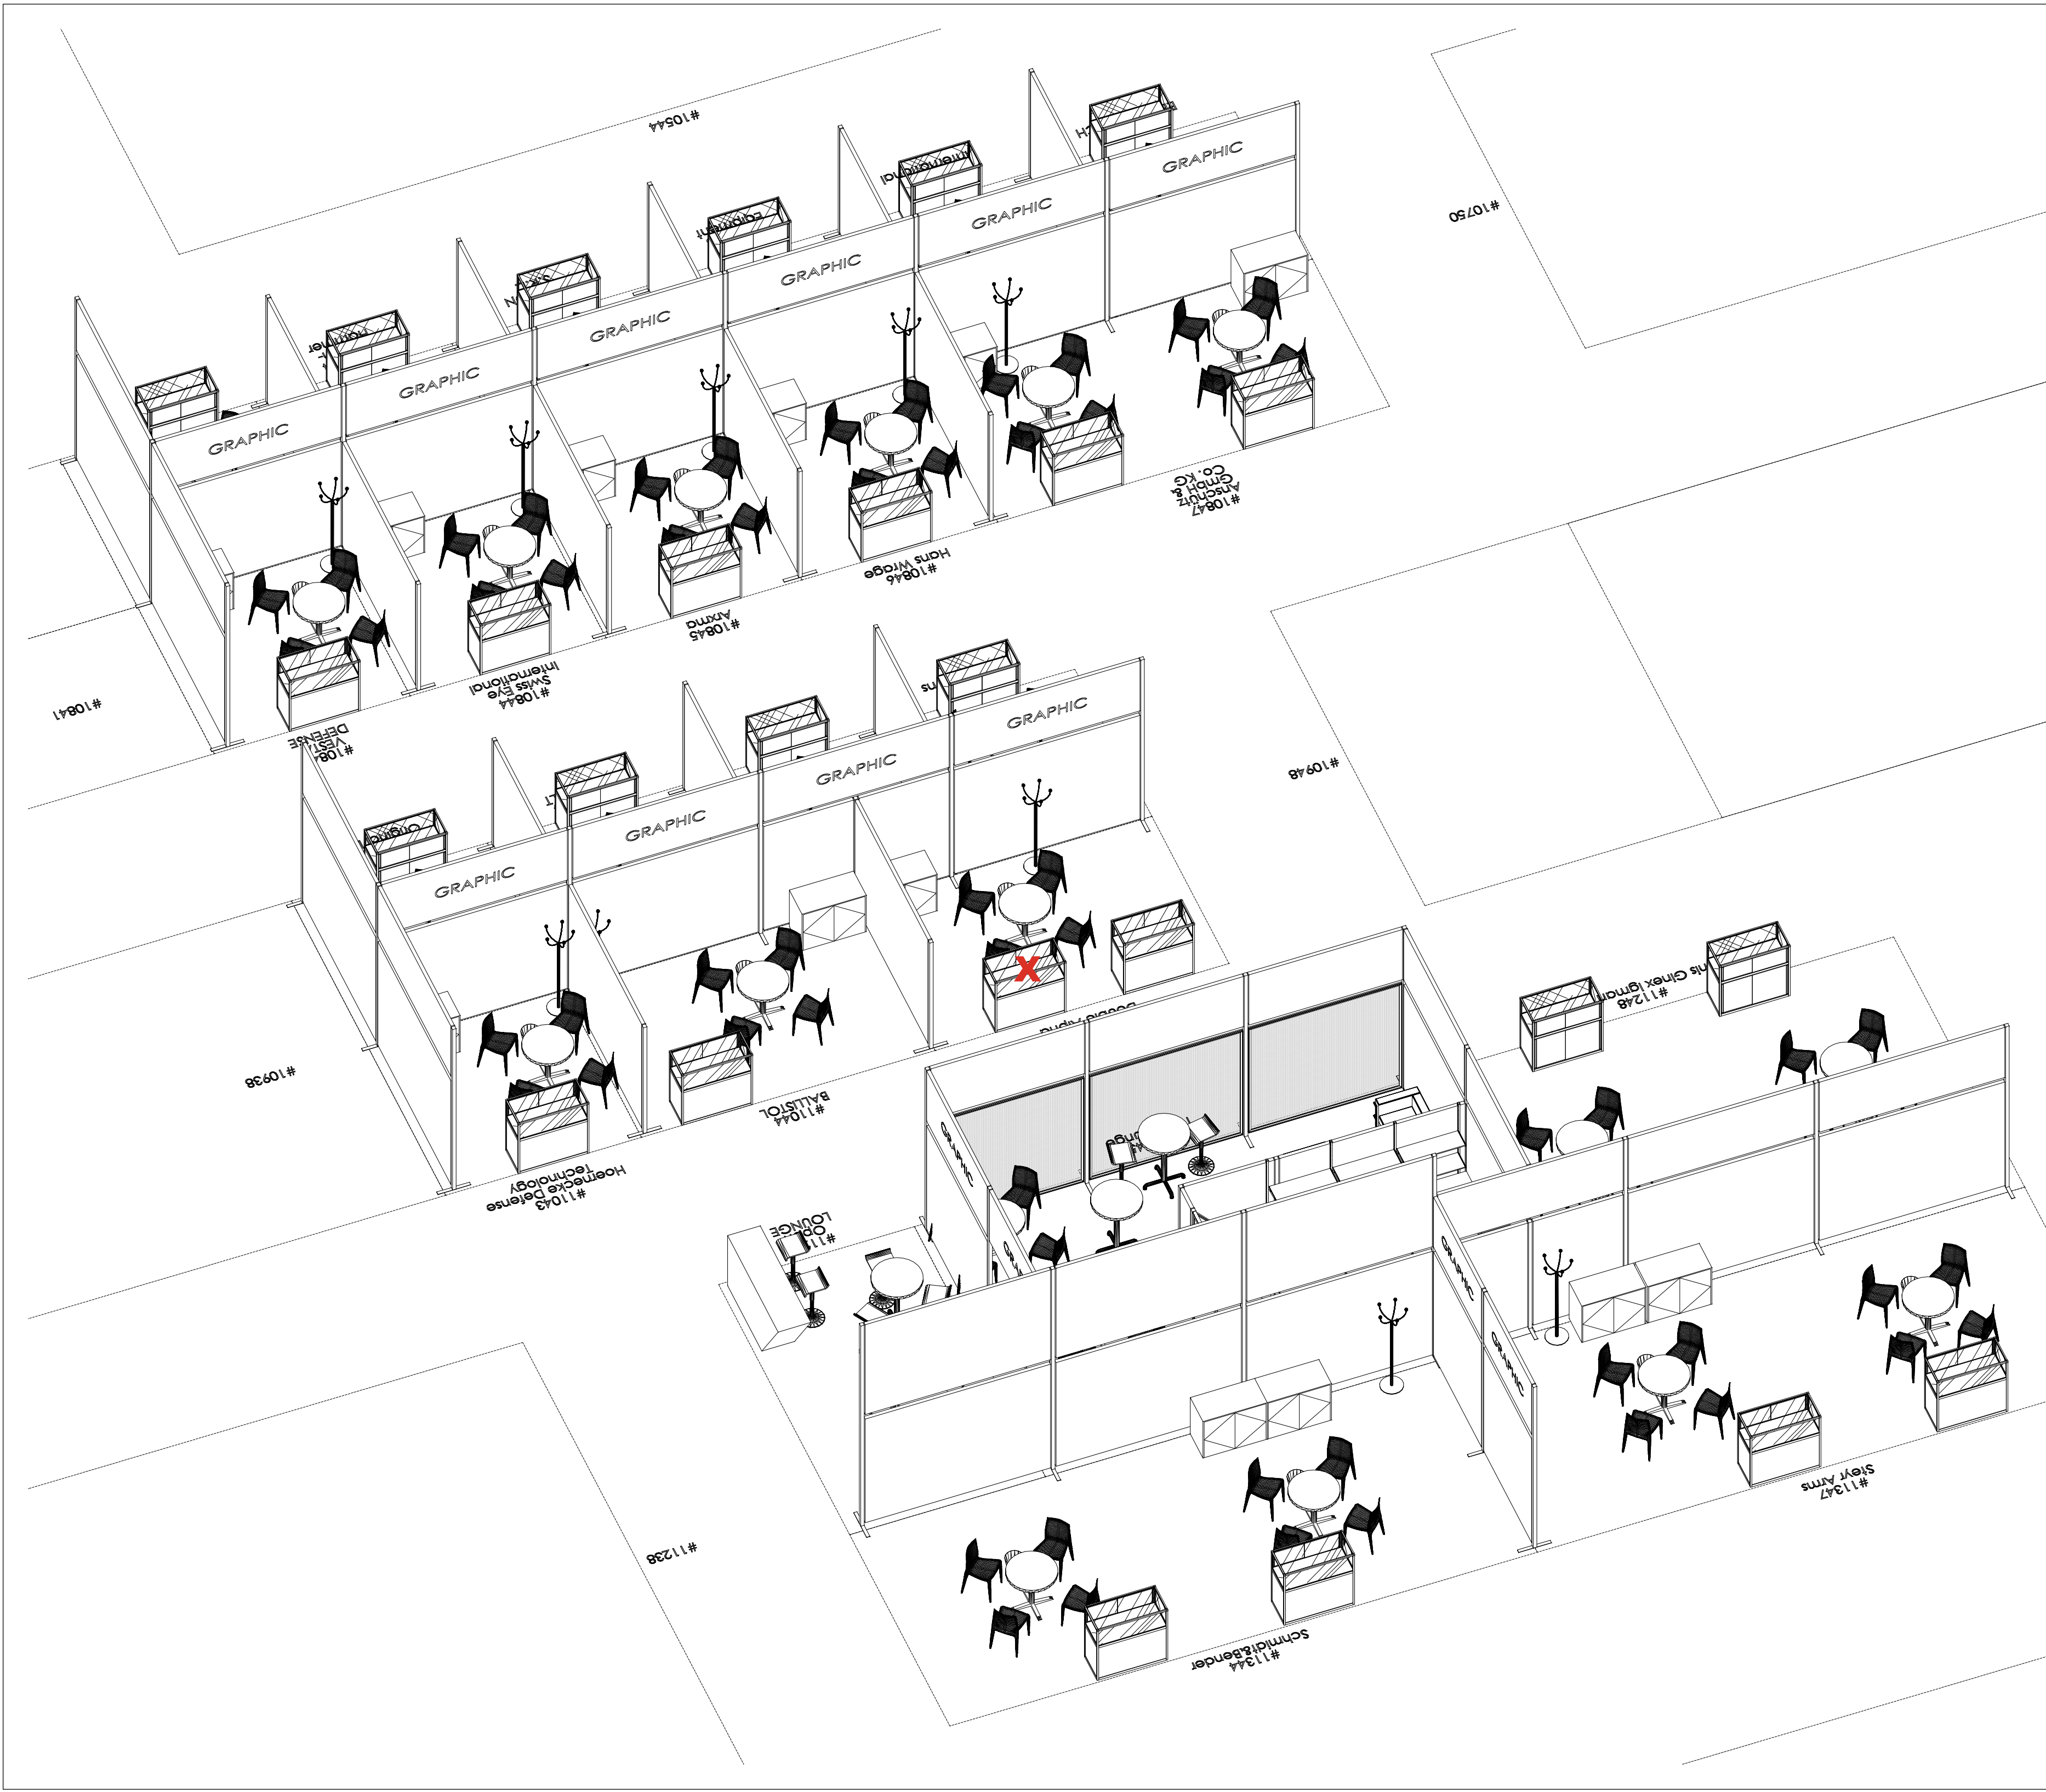

PROJECT: **SHOT SHOW 2027
IWA PAVILION**

DEPARTMENT: **GENERAL Dept.**

DRAWING TITLE: **PROPOSAL LAYOUT 03
3D VIEW - 4**

REVISION DATE: **Sep 30, 2026 3:49 PM**

SCALE: (PRINT ON 24" x 36")

NONE

DRAWN BY: **UT**

CHECKED BY: **CP**

DRAWING NO.: **PR-003**

FB INTERNATIONAL, INC.