Legend

- Discharge Points
- WFU Surface Premise Area 20251003 Rev37

Rev	Description	Date	Approved
37		02/10/25	nmunasin

Scale 1:1,100

0 4 8 16 24 32 40 m

CPB CONTRACTORS

INFRASTRUCTURE A GAMUDA Company

WARRINGAH FREEWAY UPGRADE

Status	Review		
Original Size	A3	Drawn	GIS
Coordinate System	GDA 94 MGA ZONE 56	Designed	user
Height Datum	AHD	Date Printed	02/10/25
Filename:	WFU_Premise_Mapping_wScript		

N

WFU Premise Map (as of 03 Oct 2025)

Page 1

Document Number

<<001>>

Project Number	Discipline	Document	Rev
N1098	ENV	CO	37

Legend

- Discharge Points
- WFU Surface Premise Area 20251003 Rev37

Rev	Description	Date	Approved
37		02/10/25	nmunasin

Scale 1:4,200

0 15 30 60 90 120 150 m

CPB CONTRACTORS

INFRASTRUCTURE A GAMUDA Company

WARRINGAH FREEWAY UPGRADE

Status			
Review			
Original Size	A3	Drawn	GIS
Coordinate System	GDA 94 MGA ZONE 56	Designed	user
Height Datum	AHD	Date Printed	02/10/25
Filename:	WFU_Premise_Mapping_wScript		

N

WFU Premise Map (as of 03 Oct 2025)

Page 2

Document Number

<<001>>

Project Number	Discipline	Document	Rev
N1098	ENV	CO	37

Legend

- Discharge Points
- WFU Surface Premise Area 20251003 Rev37

Rev	Description	Date	Approved
37		02/10/25	nmunasin

Scale 1:4,200

0 15 30 60 90 120 150 m

CPB CONTRACTORS

INFRASTRUCTURE A GAMUDA Company

WARRINGAH FREEWAY UPGRADE

Status	Review		
Original Size	A3	Drawn	GIS
Coordinate System	GDA 94 MGA ZONE 56	Designed	user
Height Datum	AHD	Date Printed	02/10/25
Filename:	WFU_Premise_Mapping_wScript		

N

WFU Premise Map (as of 03 Oct 2025)

Page 3

Document Number

<<001>>

Project Number	Discipline	Document	Rev
N1098	ENV	CO	37

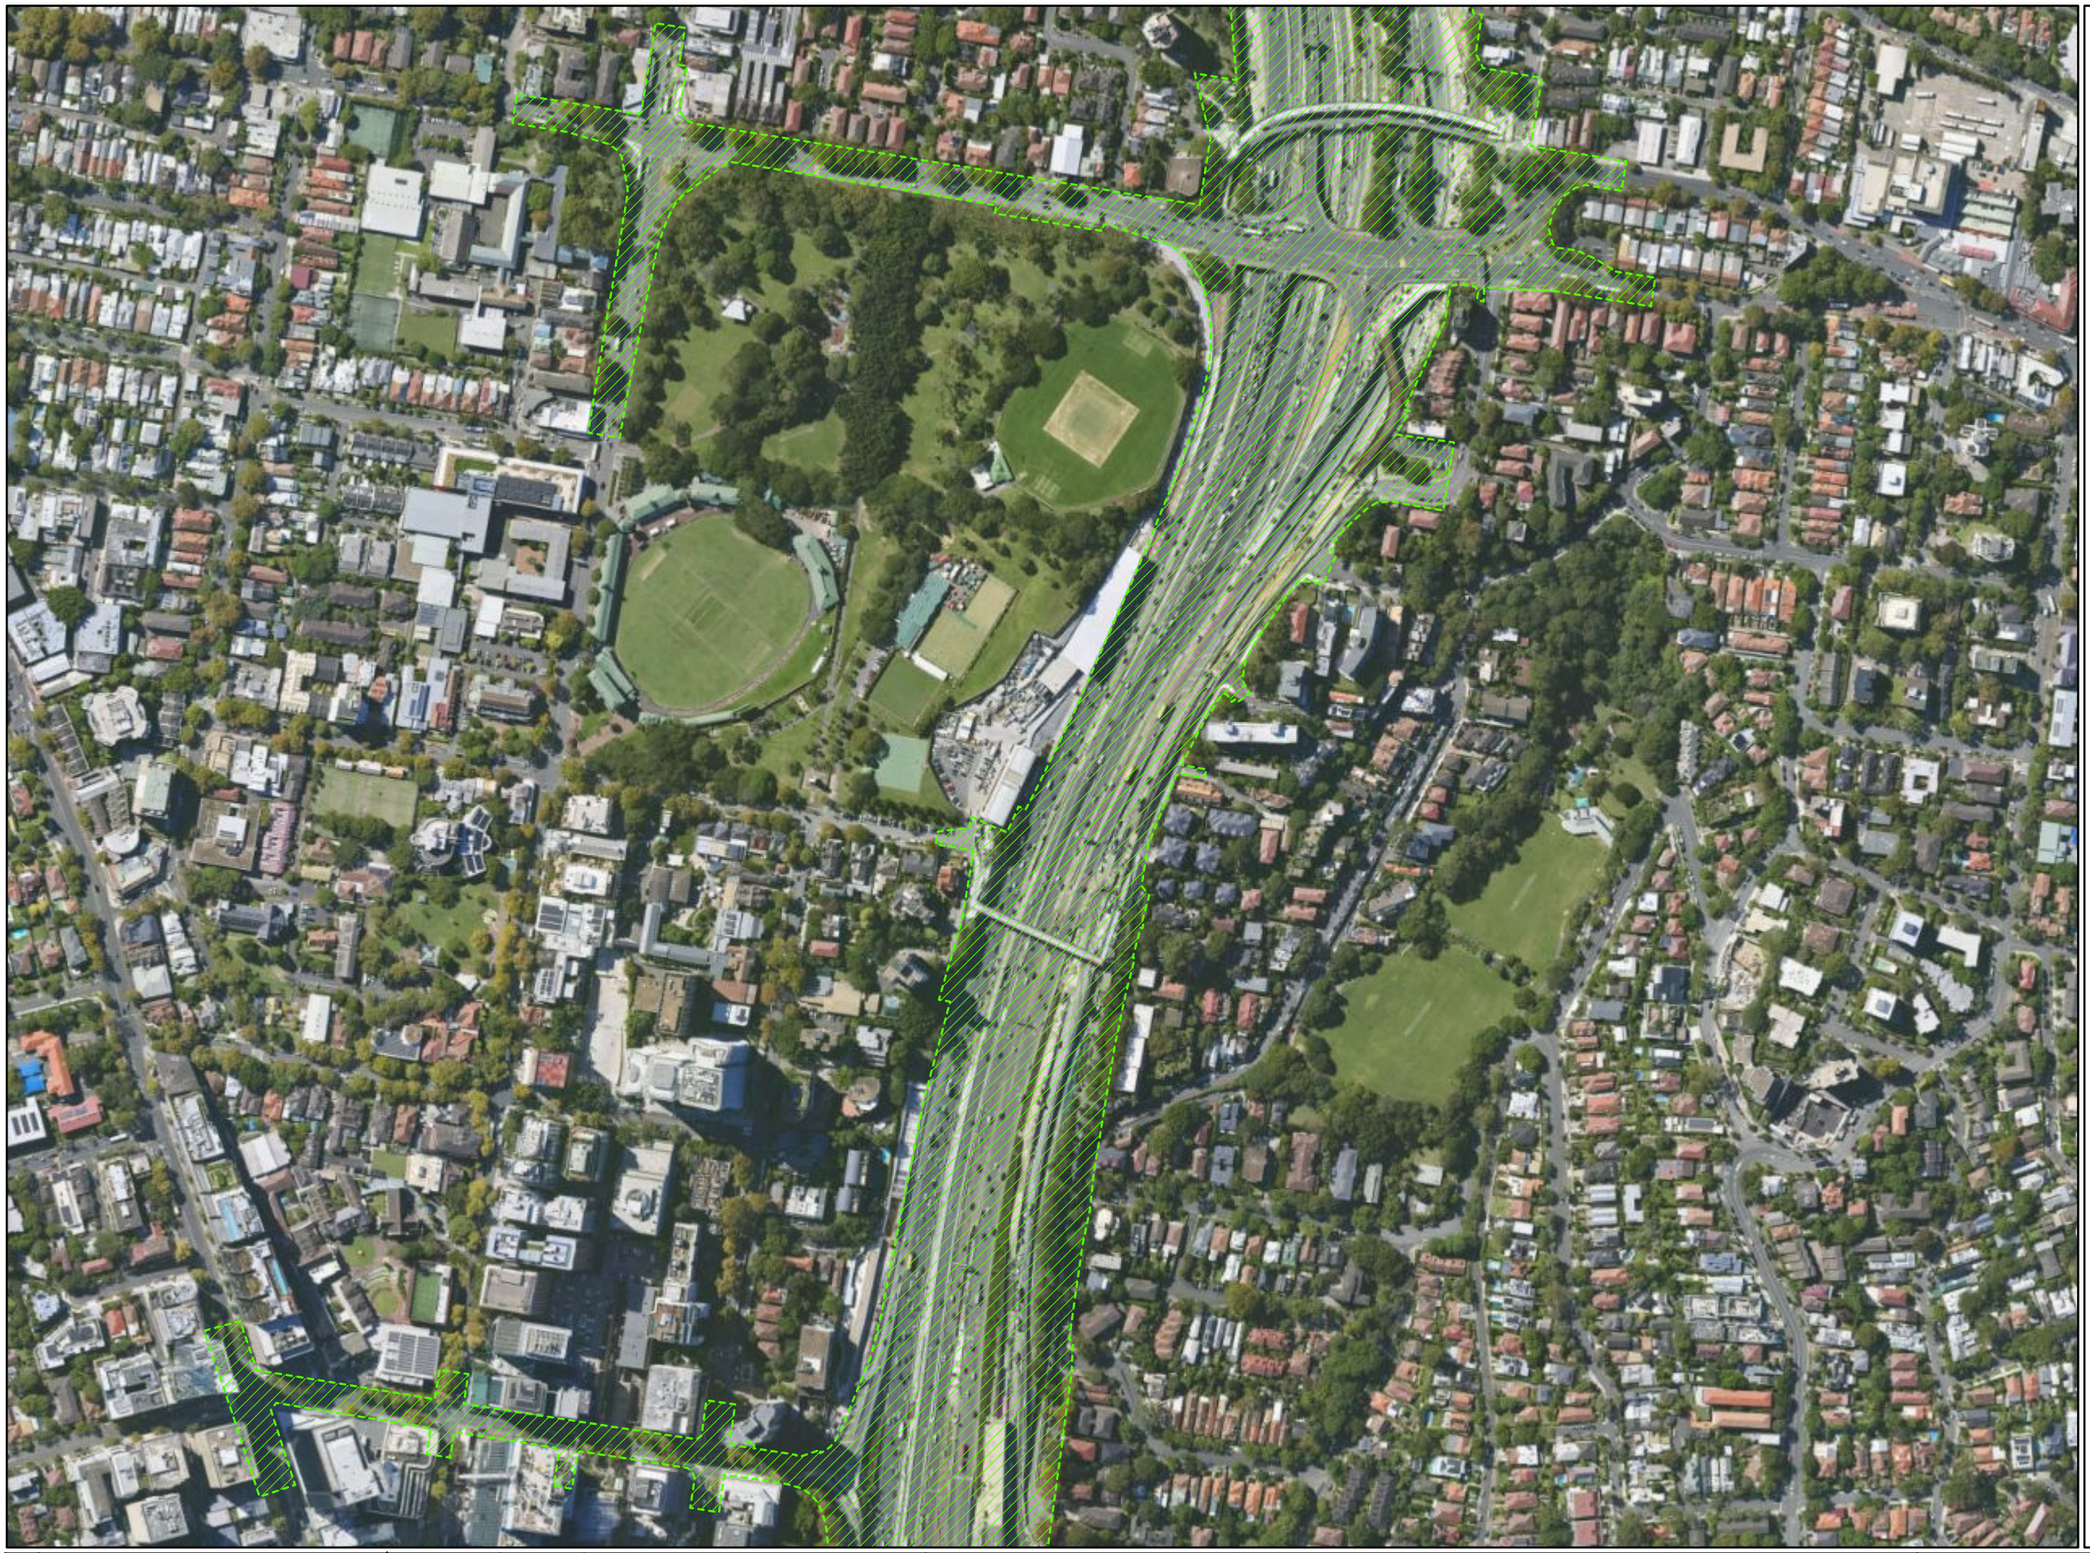

Legend

WFU Surface Premise Area
20251003 Rev37

Rev	Description	Date	Approved
37		02/10/25	nmunasin

Scale 1:4,200

0 15 30 60 90 120 150 m

CPB CONTRACTORS

INFRASTRUCTURE A GAMUDA Company

WARRINGAH FREEWAY UPGRADE

Status	Review		
Original Size	A3	Drawn	GIS
Coordinate System	GDA 94 MGA ZONE 56	Designed	user
Height Datum	AHD	Date Printed	02/10/25
Filename:	WFU_Premise_Mapping_wScript		

N

WFU Premise Map (as of 03 Oct 2025)

Page 4

Document Number
<<001>>

Project Number	Discipline	Document	Rev
N1098	ENV	CO	37

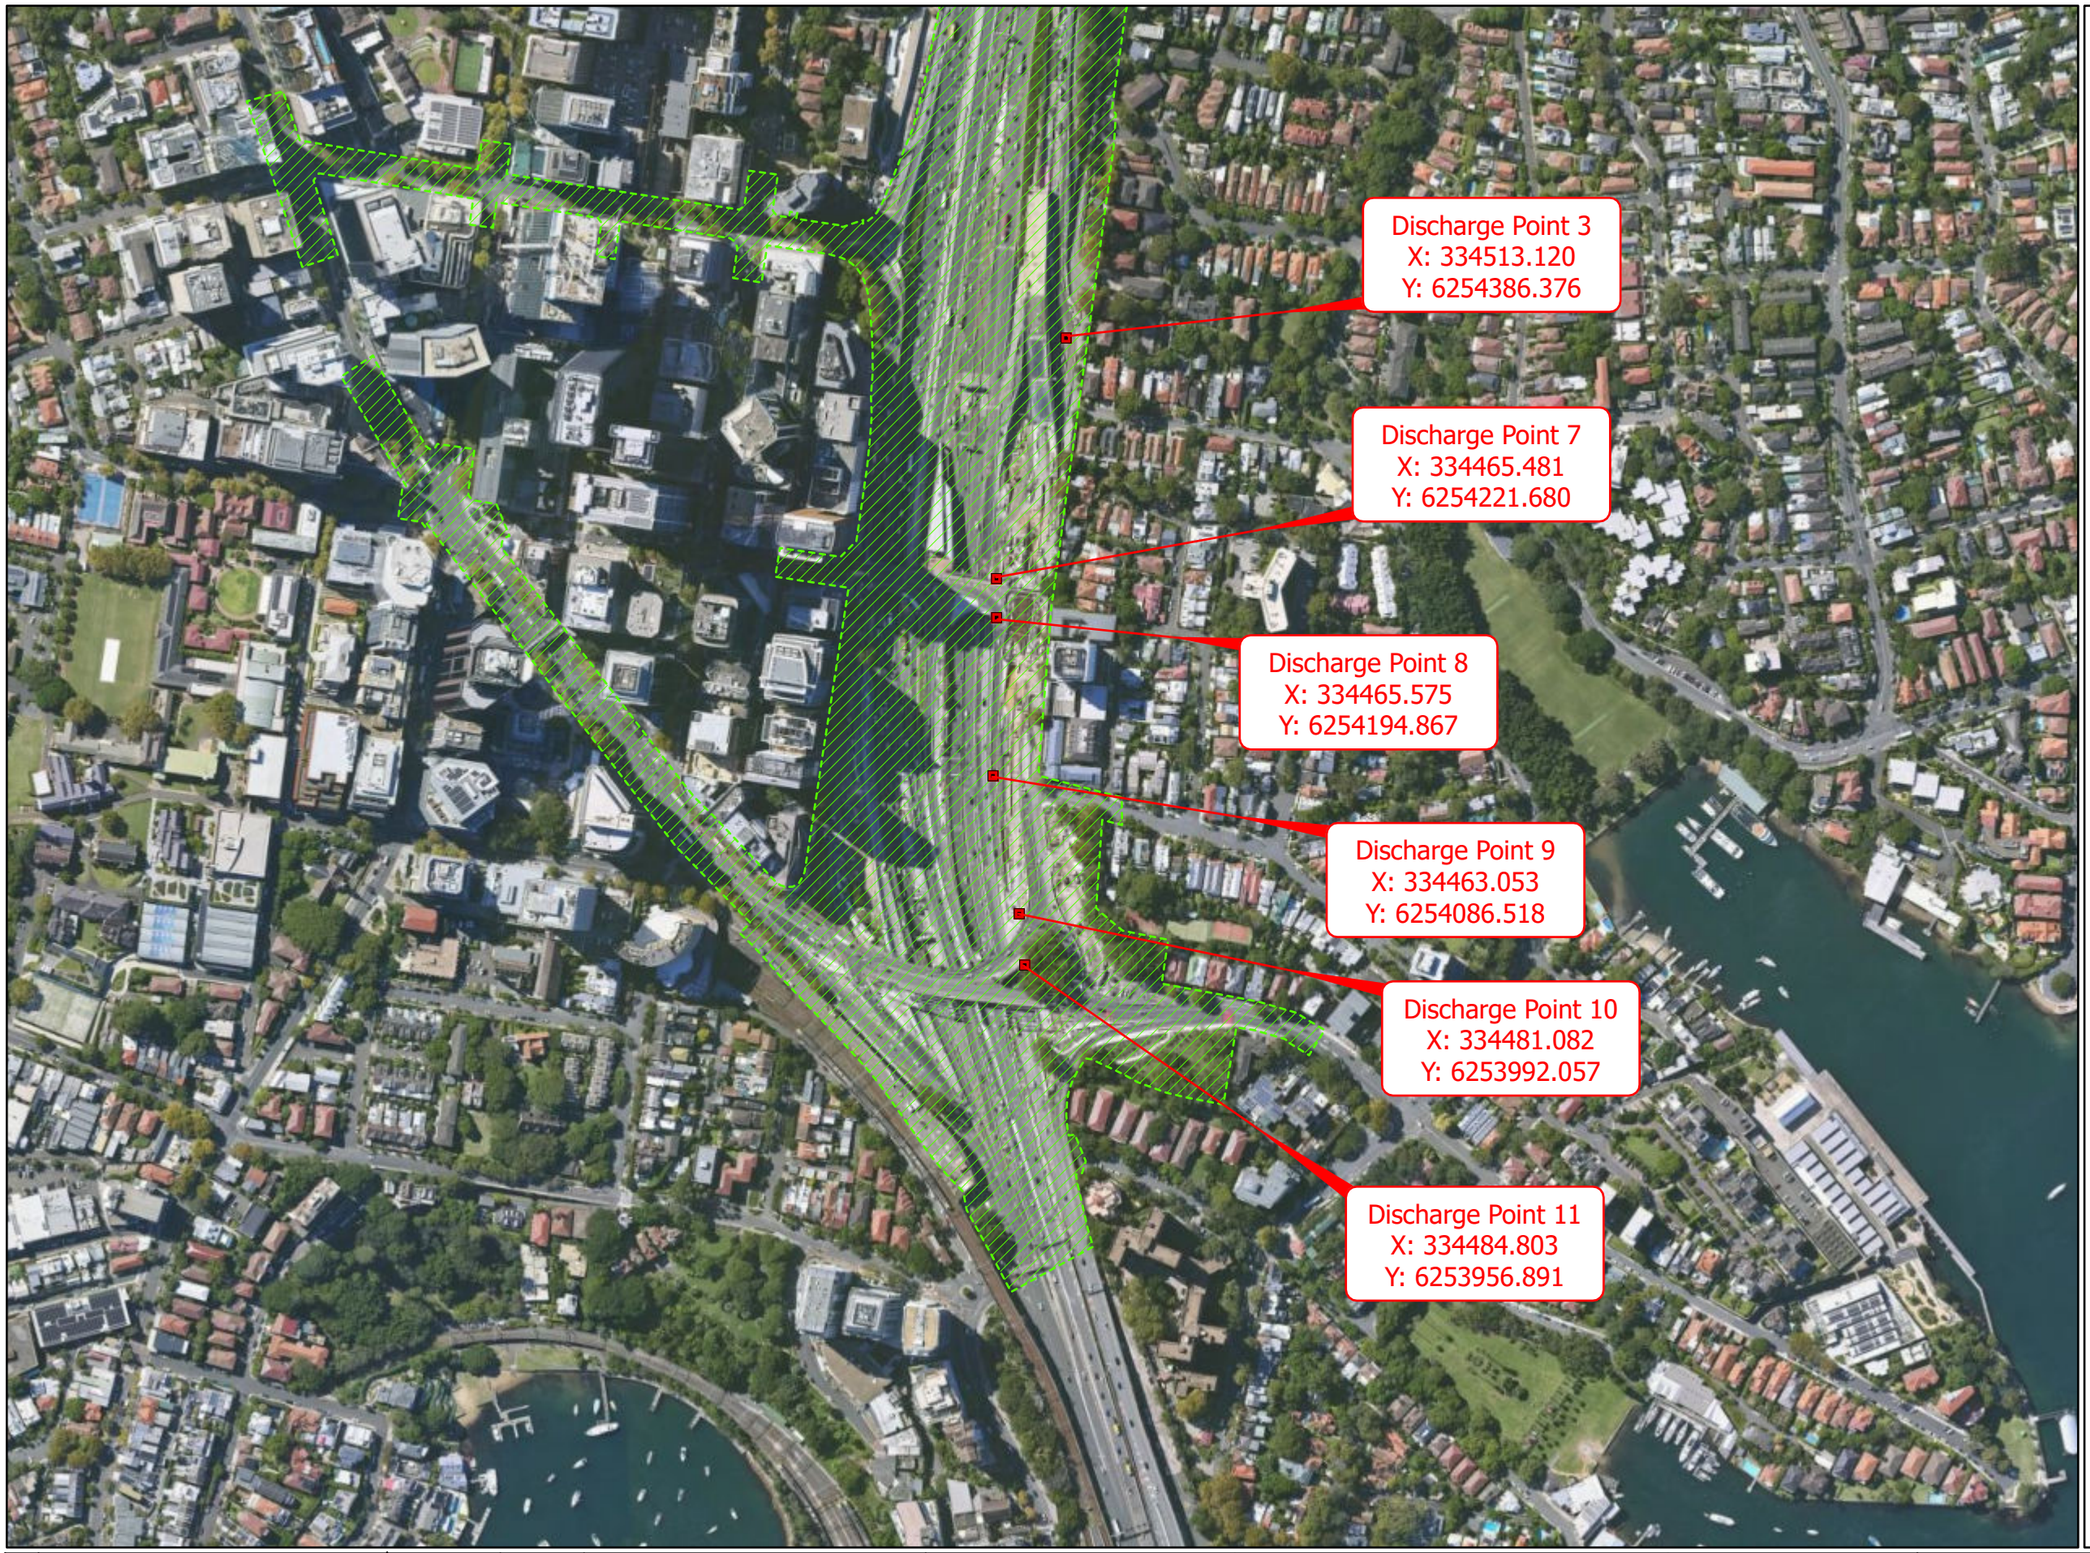

Legend

- Discharge Points
- WFU Surface Premise Area 20251003 Rev37

Rev	Description	Date	Approved
37		02/10/25	nmunasin

Scale 1:4,200

0 15 30 60 90 120 150 m

CPB CONTRACTORS

INFRASTRUCTURE A GAMUDA Company

WARRINGAH FREEWAY UPGRADE

Status	Review		
Original Size	A3	Drawn	GIS
Coordinate System	GDA 94 MGA ZONE 56	Designed	user
Height Datum	AHD	Date Printed	02/10/25
Filename:	WFU_Premise_Mapping_wScript		

N

WFU Premise Map (as of 03 Oct 2025)

Page 5

Document Number

<<001>>

Project Number	Discipline	Document	Rev
N1098	ENV	CO	37

Legend

WFU Surface Premise Area 20251003 Rev37

Rev	Description	Date	Approved
37		02/10/25	nmunasin

Scale 1:500

0 1.753.5 7 10.5 14 17.5 m

CPB CONTRACTORS

INFRASTRUCTURE A GAMUDA Company

WARRINGAH FREEWAY UPGRADE

Status	Review		
Original Size	A3	Drawn	GIS
Coordinate System	GDA 94 MGA ZONE 56	Designed	user
Height Datum	AHD	Date Printed	02/10/25
Filename:	WFU_Premise_Mapping_wScript		

N

WFU Premise Map (as of 03 Oct 2025)

Page 6

Document Number

<<001>>

Project Number	Discipline	Document	Rev
N1098	ENV	CO	37