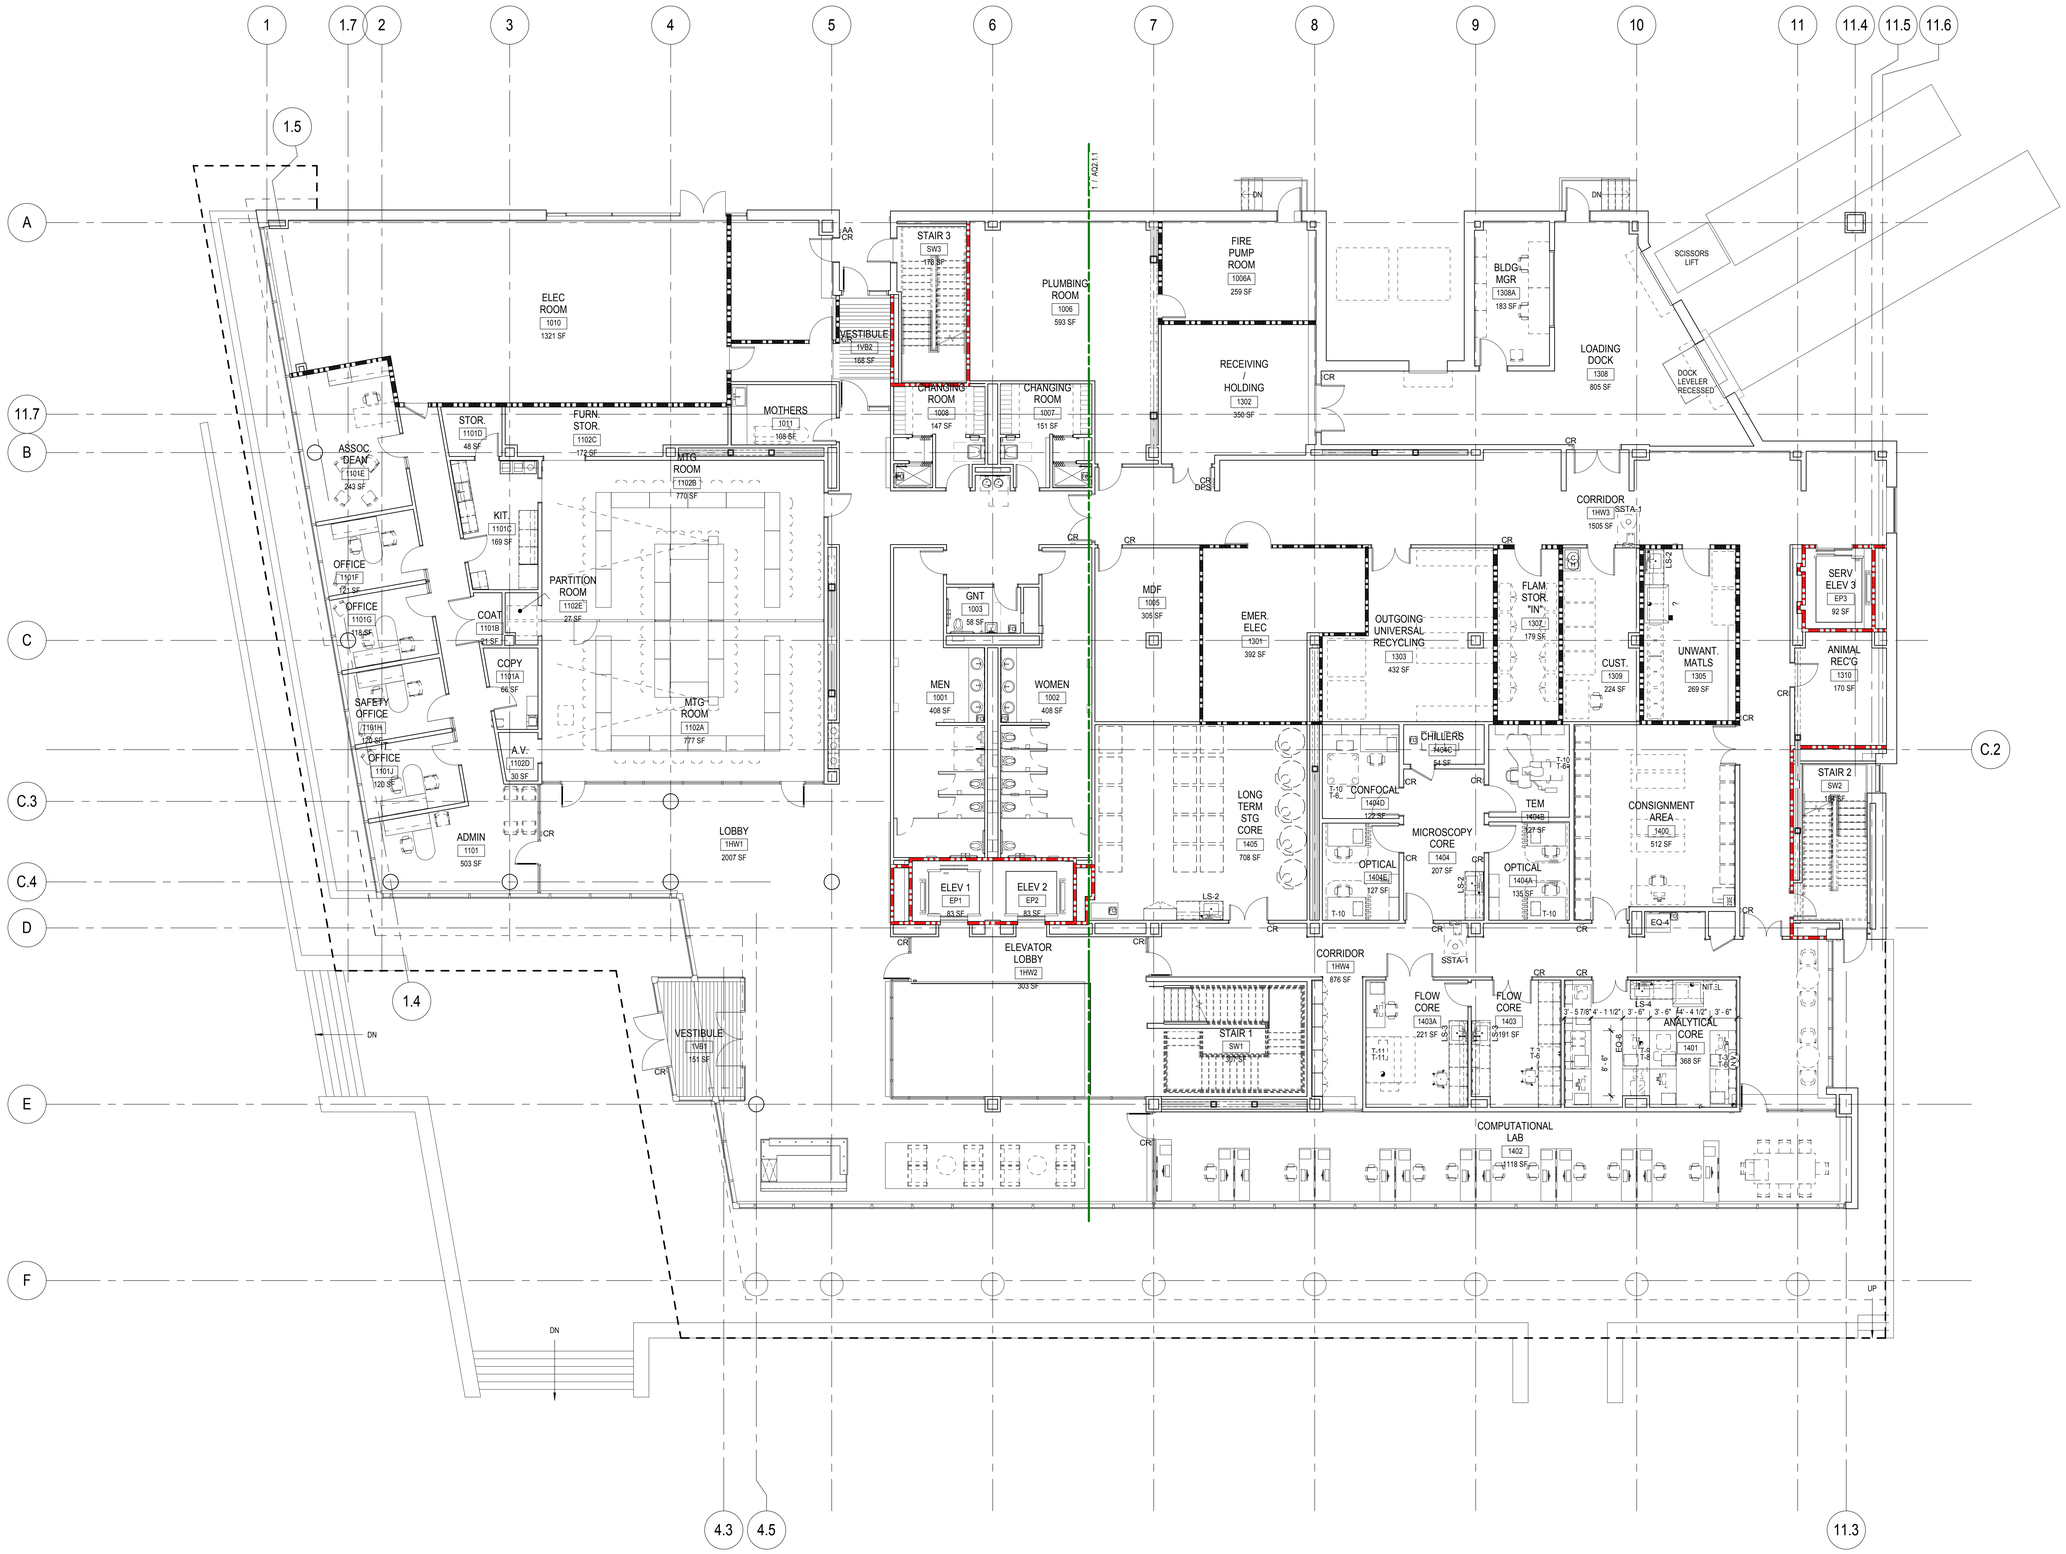

MICHIGAN STATE UNIVERSITY

Grand Rapids Research Center
400 Monroe Street NW,
Grand Rapids MI, 49503

MSU PROJECT No. CP13156

SMITHGROUP JJR

500 Griswold
Suite 1700
Detroit, MI 48226
313.983.3600
www.smithgroupjjr.com

ELLENZWEIG
ARCHITECTURE | PLANNING

1280 Massachusetts Avenue
Cambridge, MA 02138
T 617.491.5575 F 617.868.2318
W ellenzweig.com

ISSUED FOR	REV	DATE
ISSUE 3	1	08JUL15

SEALS AND SIGNATURES

STATE OF MICHIGAN
JEFFREY HALCROW
ARCHITECT
NO. 31322
REGISTERED ARCHITECT

DRAWING TITLE

FIRST LEVEL EQUIPMENT PLAN

SCALE 1/8" = 1'-0"
ELLENZWEIG : 31322 SMITHGROUP : 22833

PROJECT NUMBER

DRAWING NUMBER **AQ1.1**

Author

Plot Date: 4/5/2017 1:35:48 PM

MICHIGAN STATE UNIVERSITY

Grand Rapids Research Center
400 Monroe Street NW,
Grand Rapids MI, 49503

MSU PROJECT No. CP13156

SMITHGROUP JJR

500 Griswold
Suite 1700
Detroit, MI 48226
313.983.3600
www.smithgroupjjr.com

ELLENZWEIG
ARCHITECTURE | PLANNING

1280 Massachusetts Avenue
Cambridge, MA 02138
T 617.491.5575 F 617.868.2318
W ellenzweig.com

ISSUED FOR	REV	DATE
ISSUE 3	1	08JUL15

SEALS AND SIGNATURES

STATE OF MICHIGAN
JEFFREY J. HAUSMAN
ARCHITECT
NO. 31082
LICENSED ARCHITECT

DRAWING TITLE

SECOND LEVEL EQUIPMENT PLAN

1/8" = 1'-0"

SCALE
ELLENZWEIG : 31322 SMITHGROUP : 22833

PROJECT NUMBER

DRAWING NUMBER

AQ1.2

Plot Date: 4/5/2017 1:44:20 PM Author

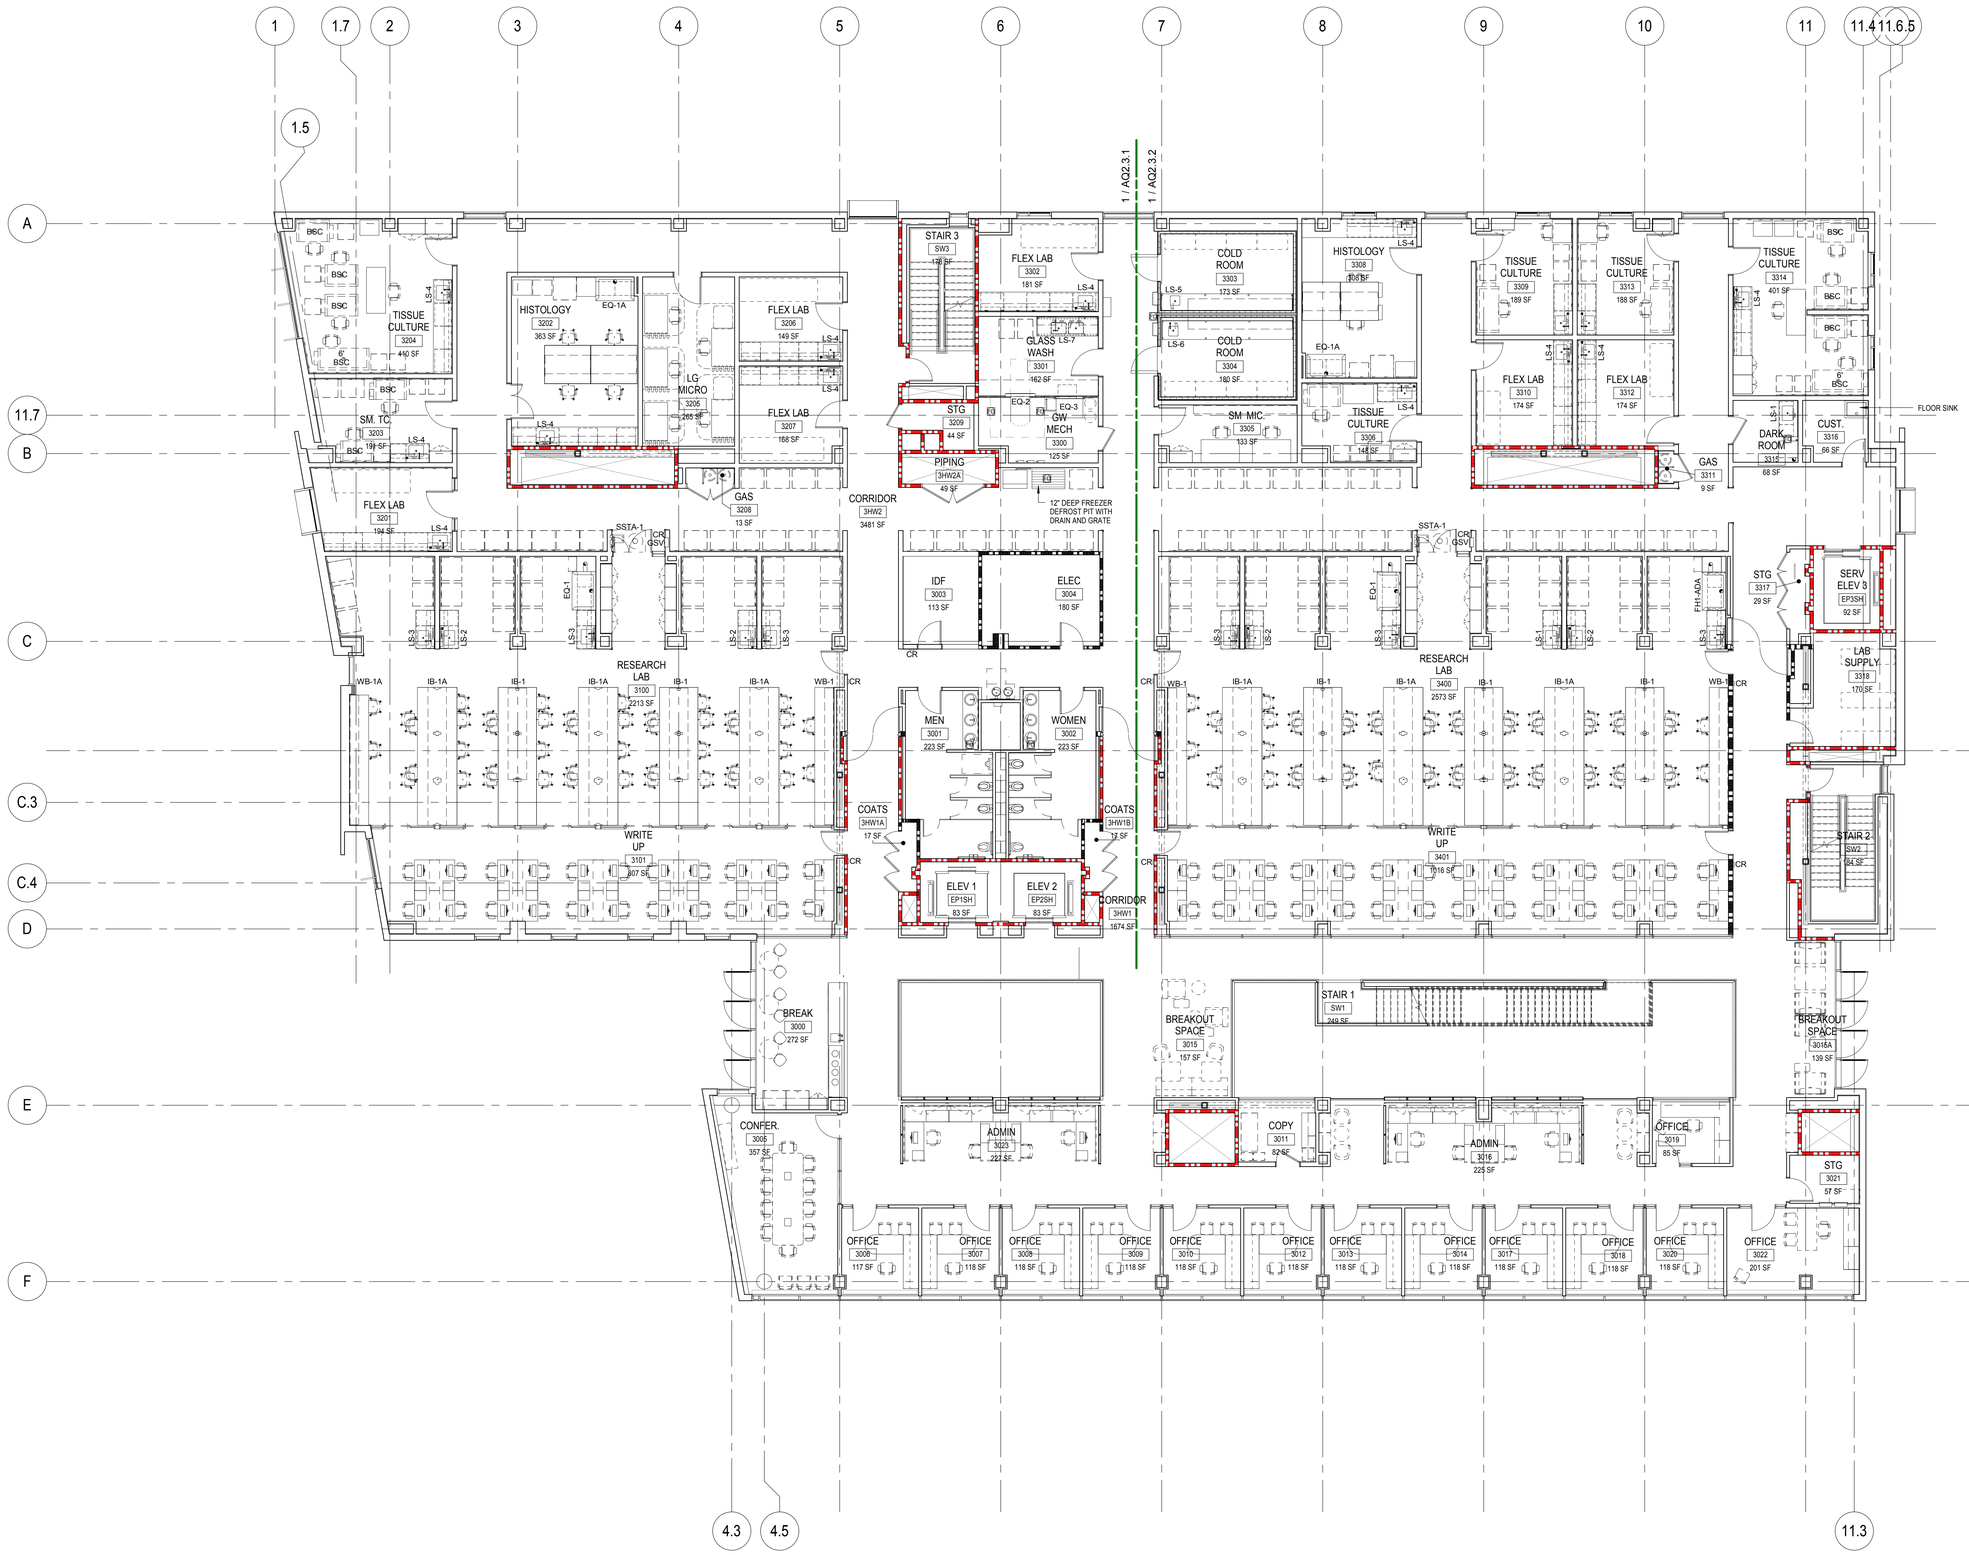

MICHIGAN STATE UNIVERSITY

Grand Rapids Research Center
400 Monroe Street NW,
Grand Rapids MI, 49503

MSU PROJECT No. CP13156

SMITHGROUP JJR

500 Griswold
Suite 1700
Detroit, MI 48226
313.983.3600
www.smithgroupjjr.com

ELLENZWEIG
ARCHITECTURE | PLANNING

1280 Massachusetts Avenue
Cambridge, MA 02138
T 617.491.5575 F 617.868.2318
W ellenzweig.com

ISSUED FOR	REV	DATE
ISSUE 3	1	08JUL15

SEALS AND SIGNATURES

STATE OF MICHIGAN
JEFFREY HALVORSEN
ARCHITECT
NO. 31032
LICENSED ARCHITECT

DRAWING TITLE

THIRD LEVEL EQUIPMENT PLAN

1/8" = 1'-0"

SCALE
ELLENZWEIG : 31322 SMITHGROUP : 22833

PROJECT NUMBER

DRAWING NUMBER

AQ1.3

Plot Date: 4/5/2017 1:43:38 PM Author

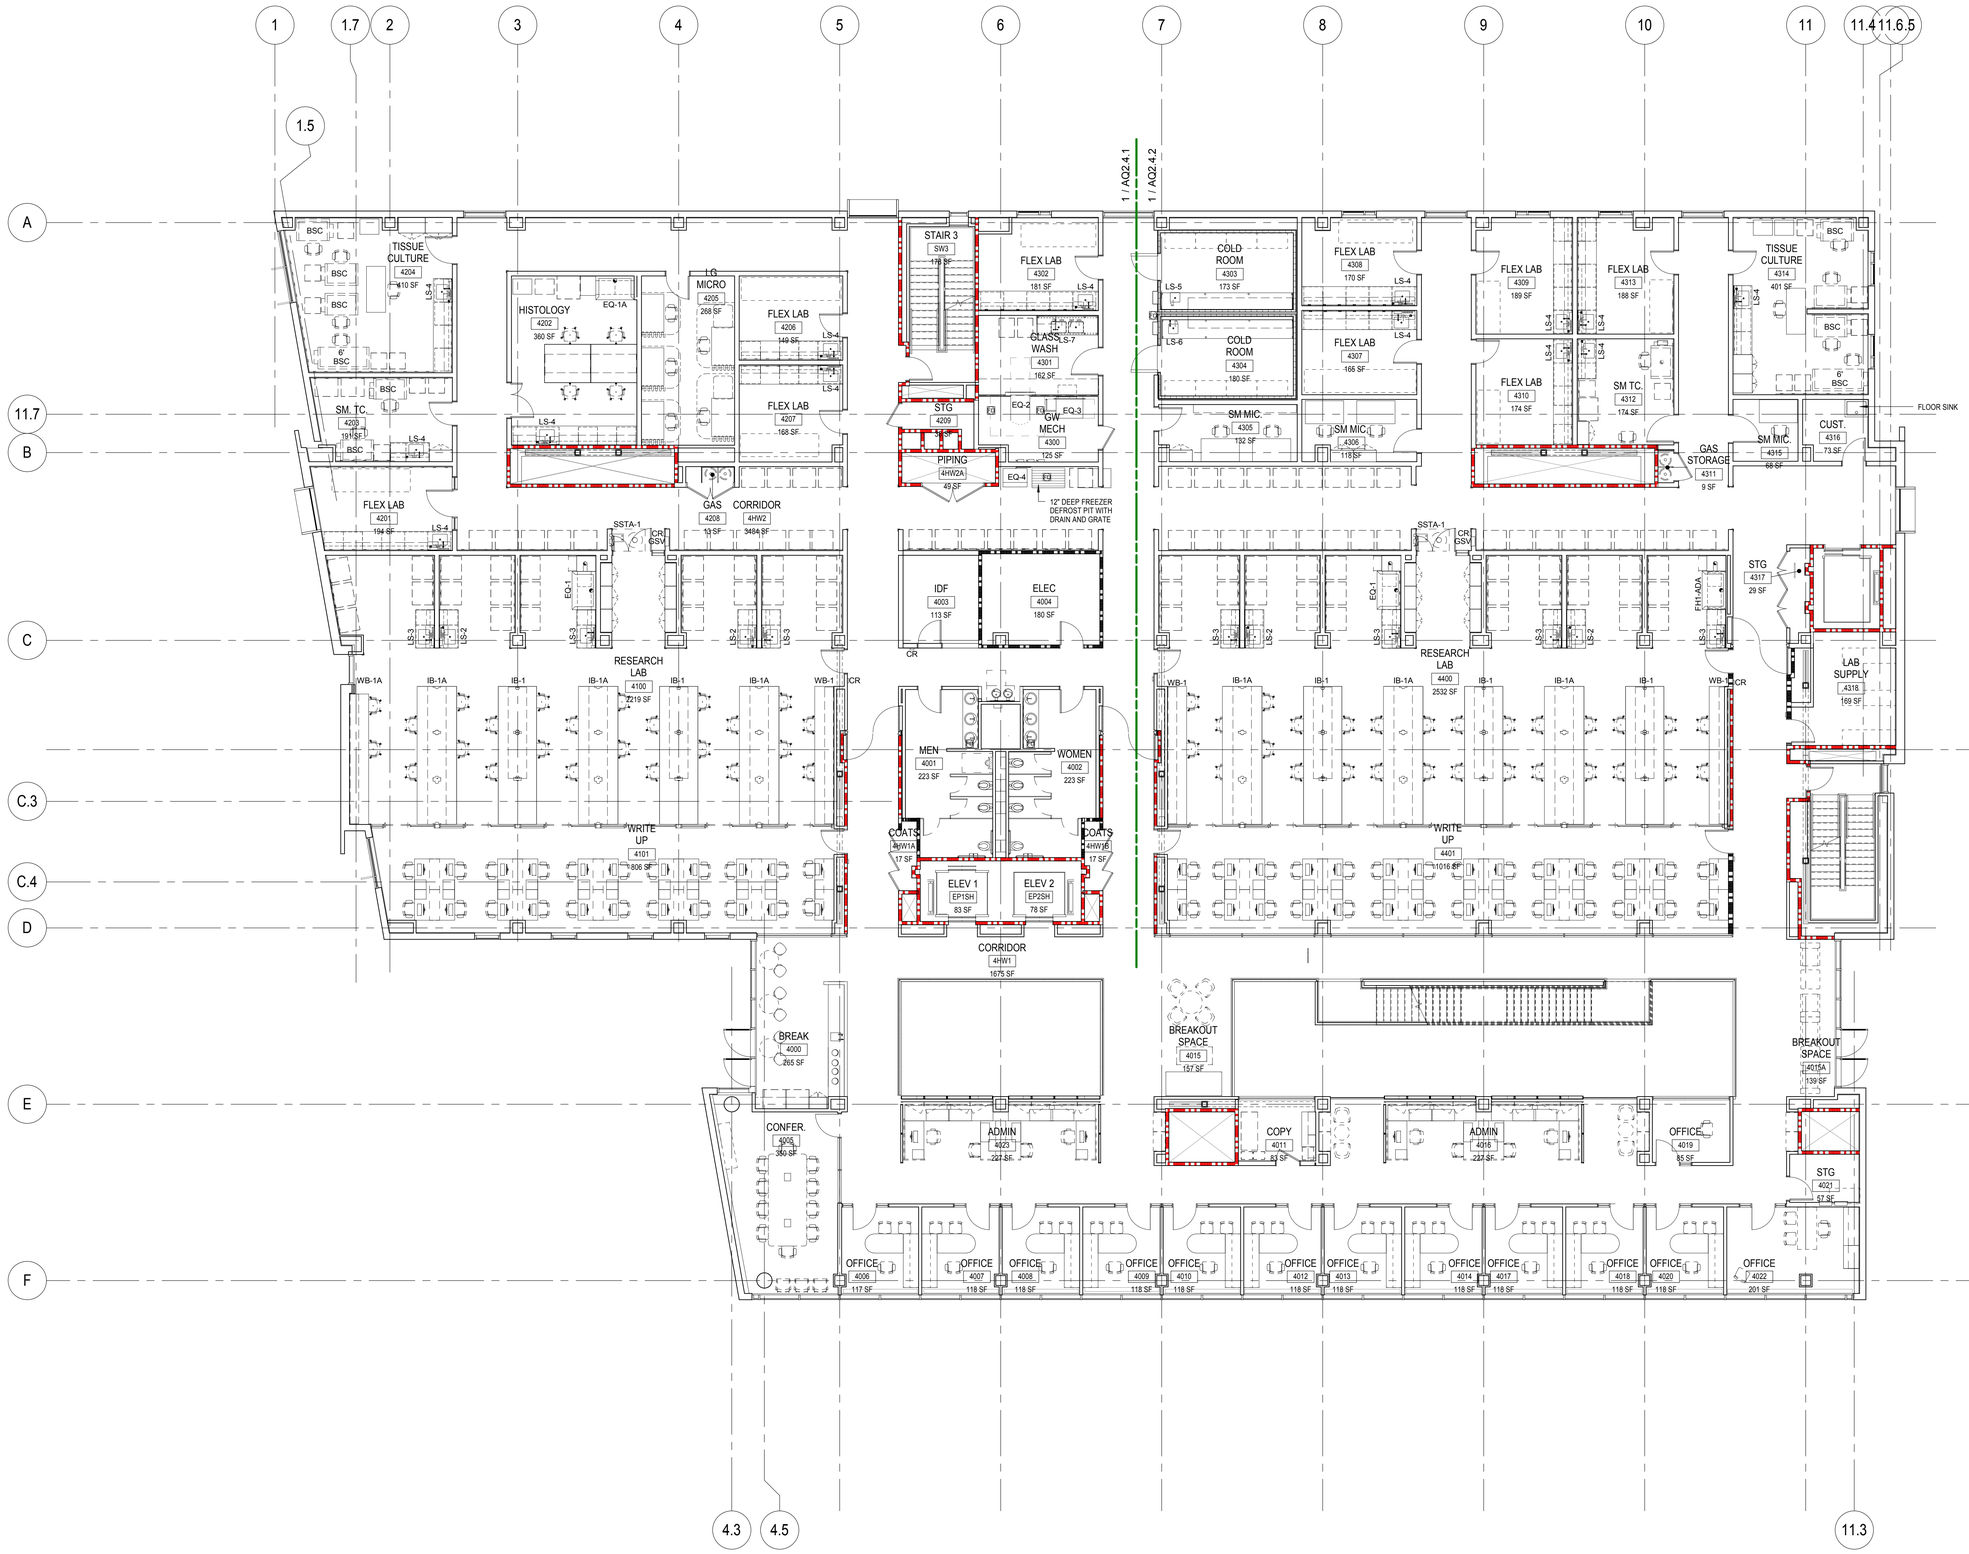

MICHIGAN STATE UNIVERSITY

Grand Rapids Research Center
400 Monroe Street NW,
Grand Rapids MI, 49503

MSU PROJECT No. CP13156

SMITHGROUP JJR

500 Griswold
Suite 1700
Detroit, MI 48226
313.983.3600
www.smithgroupjjr.com

ELLENZWEIG
ARCHITECTURE | PLANNING

1280 Massachusetts Avenue
Cambridge, MA 02138
T 617.491.5575 F 617.868.2318
W ellenzweig.com

ISSUED FOR	REV	DATE
ISSUE 3	1	08JUL15

SEALS AND SIGNATURES

STATE OF MICHIGAN
JEFFREY HAYWARD ZEILSTRA
ARCHITECT
NO. 31322
LICENSED ARCHITECT

DRAWING TITLE

FOURTH LEVEL EQUIPMENT PLAN

1/8" = 1'-0"

SCALE
ELLENZWEIG : 31322 SMITHGROUP : 22833

PROJECT NUMBER

DRAWING NUMBER

AQ1.4

Plot Date: 4/5/2017 1:43:17 PM Author

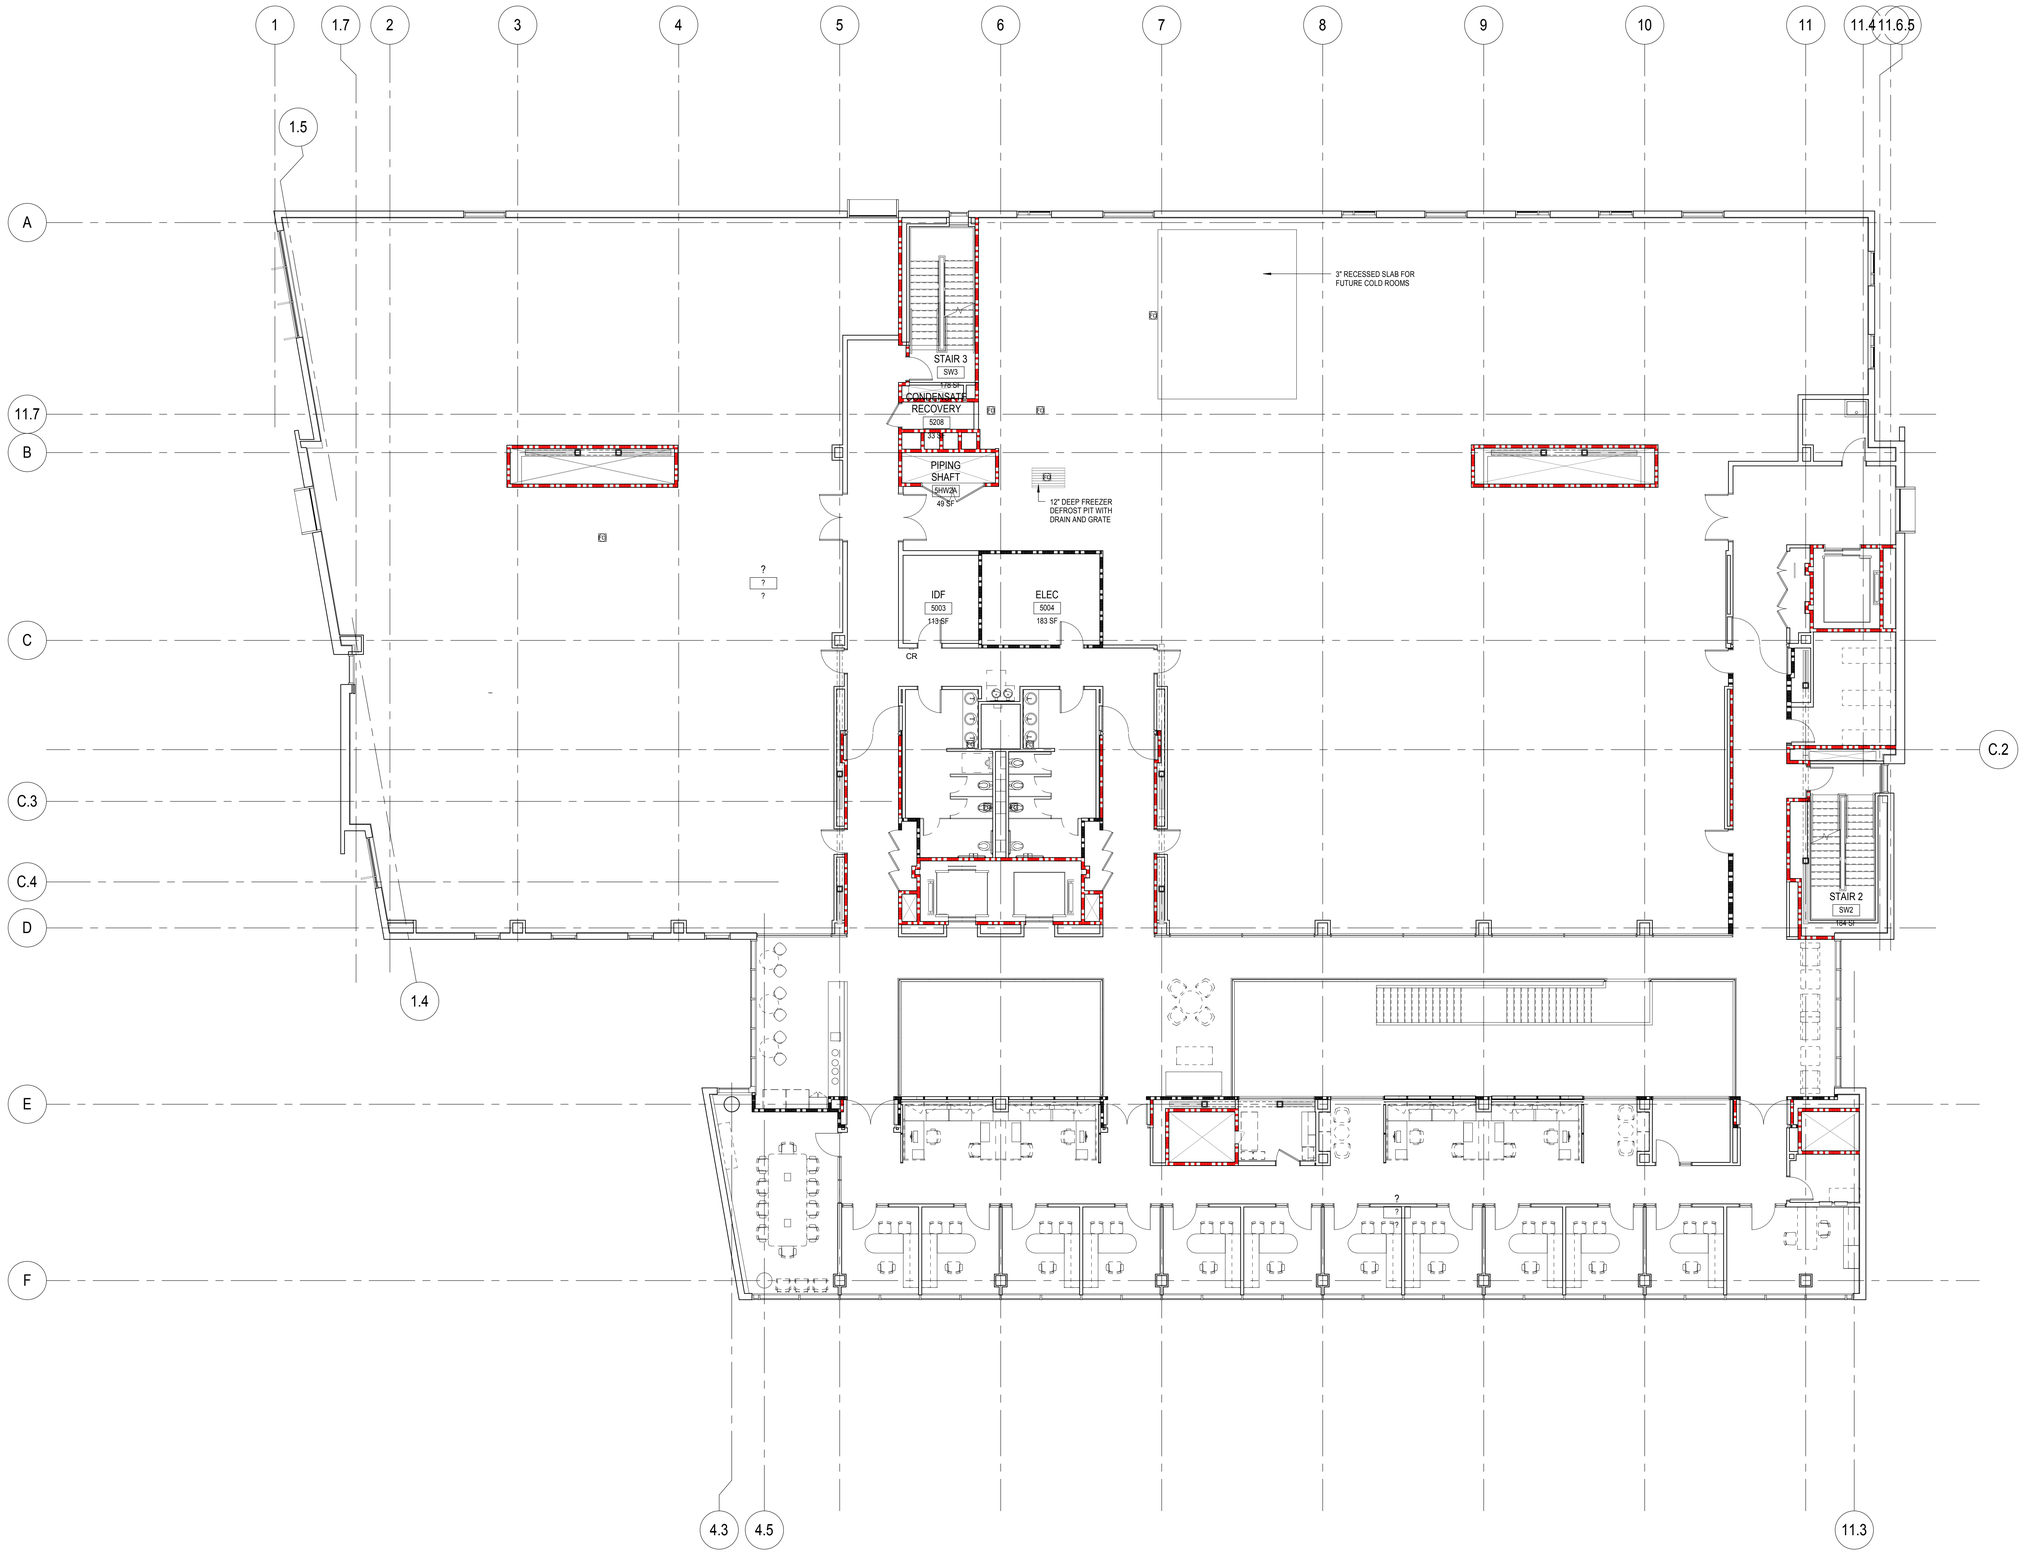

MICHIGAN STATE UNIVERSITY

Grand Rapids Research Center
400 Monroe Street NW,
Grand Rapids MI, 49503

MSU PROJECT No. CP13156

SMITHGROUP JJR

500 Griswold
Suite 1700
Detroit, MI 48226
313.983.3600
www.smithgroupjjr.com

ELLENZWEIG
ARCHITECTURE | PLANNING

1280 Massachusetts Avenue
Cambridge, MA 02138
T 617.491.5575 F 617.868.2318
W ellenzweig.com

ISSUED FOR	REV	DATE
ISSUE 3	1	08JUL15

SEALS AND SIGNATURES

DRAWING TITLE

FIFTH LEVEL EQUIPMENT PLAN

SCALE 1/8" = 1'-0"

ELLENZWEIG : 31322 SMITHGROUP : 22833

PROJECT NUMBER

DRAWING NUMBER **AQ1.5**

Author

4/5/2017 1:41:58 PM

Plot Date:

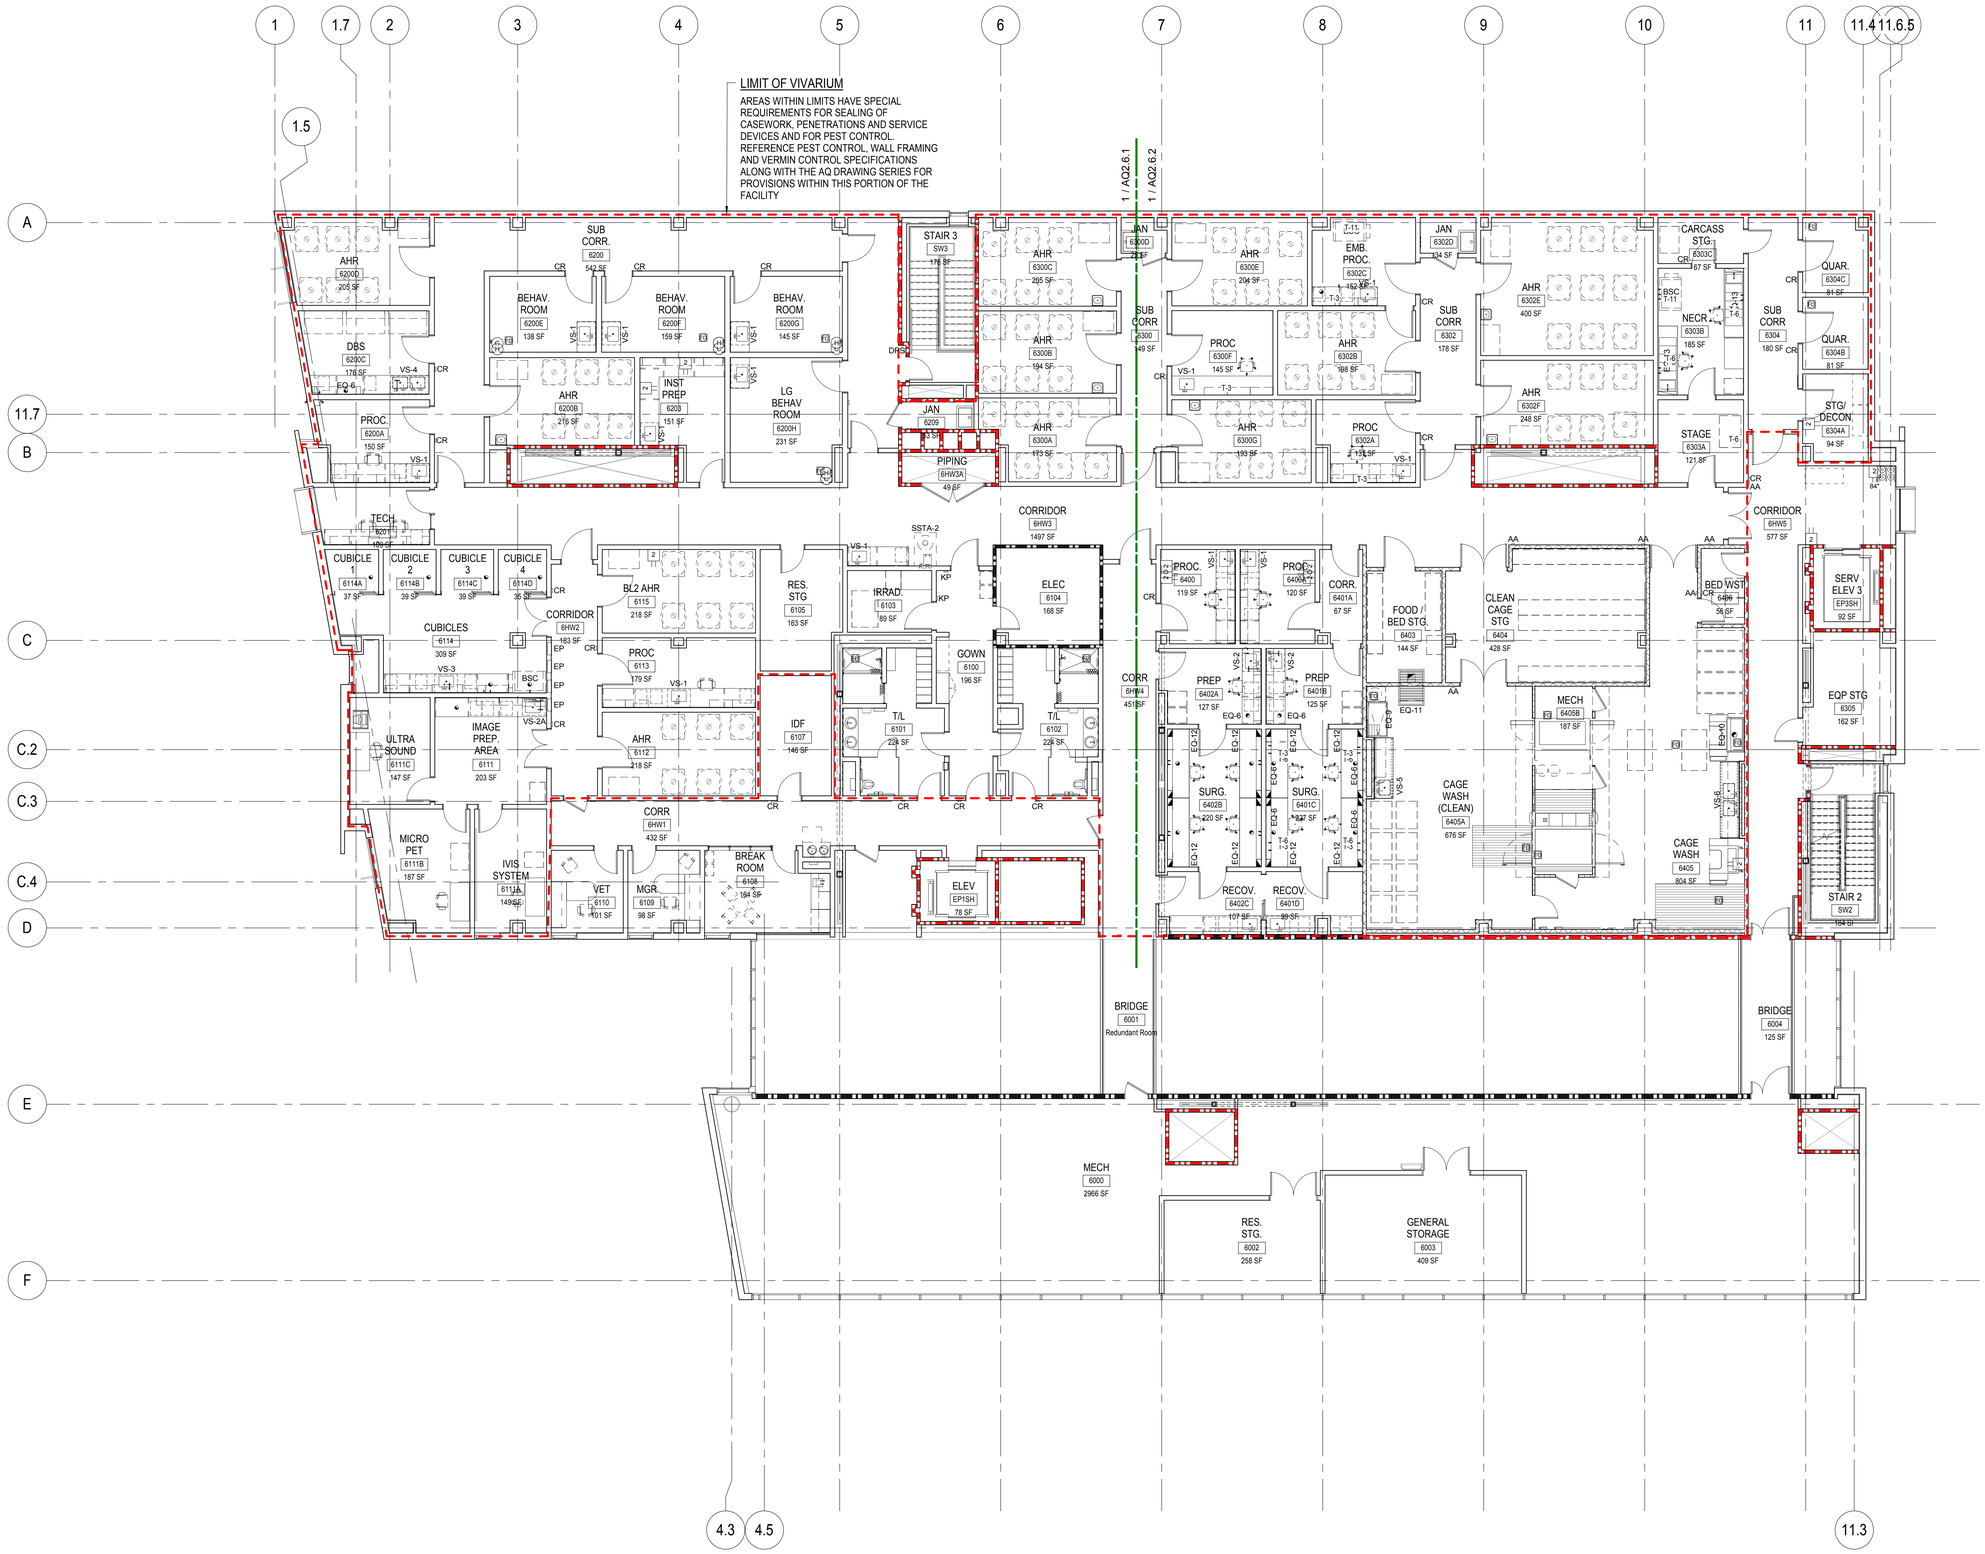

MICHIGAN STATE UNIVERSITY

Grand Rapids Research Center
400 Monroe Street NW,
Grand Rapids MI, 49503

MSU PROJECT No. CP13156

SMITHGROUP JJR

500 Griswold
Suite 1700
Detroit, MI 48226
313.983.3600
www.smithgroupjjr.com

ELLENZWEIG
ARCHITECTURE | PLANNING

1280 Massachusetts Avenue
Cambridge, MA 02138
T 617.491.5575 F 617.868.2318
W ellenzweig.com

ISSUED FOR	REV	DATE
ISSUE 3	1	08JUL15

SEALS AND SIGNATURES

STATE OF MICHIGAN
JEFFREY HAUSMAN
ARCHITECT
NO. 31032
LICENSED ARCHITECT

DRAWING TITLE

SIXTH LEVEL EQUIPMENT PLAN

1/8" = 1'-0"

SCALE
ELLENZWEIG : 31322 SMITHGROUP : 22833

PROJECT NUMBER

DRAWING NUMBER

AQ1.6

Plot Date: 4/5/2017 1:41:39 PM Author